



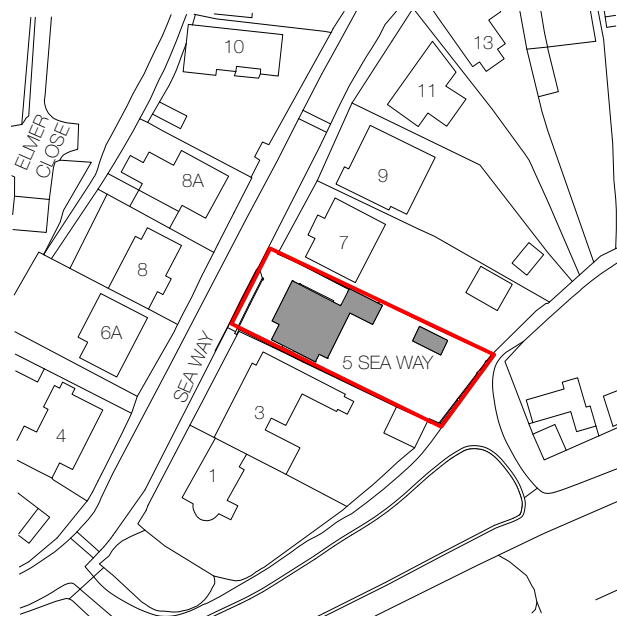

Location Plan 1:1250 0 10m 20m 30m 40m 50m 60m



Mapping contents © Crown copyright and database rights 2025 Ordnance Survey 100035207

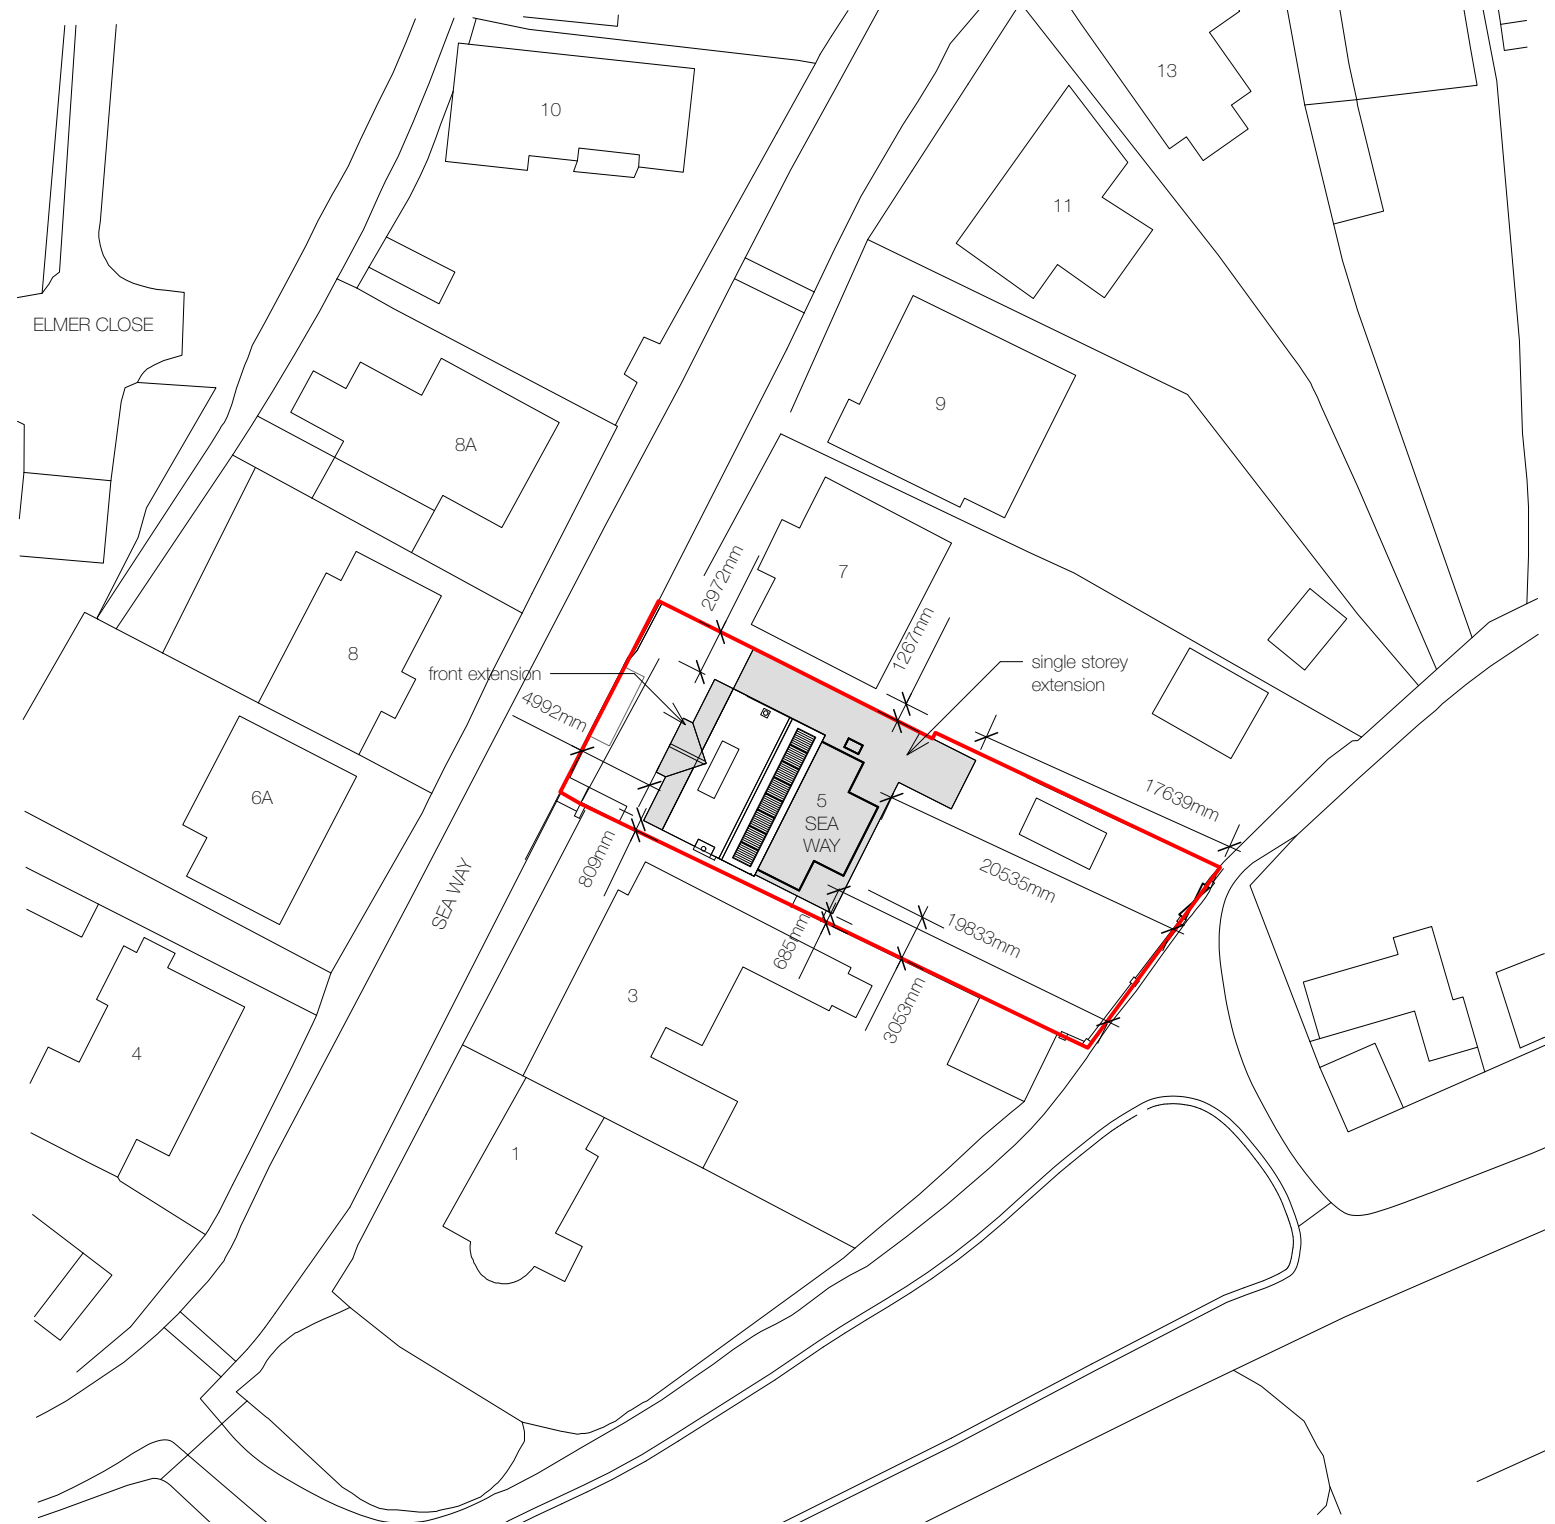

Block Plan 1:500 0m 5m 10m 15m 20m 25m 30m

Dwg. No. E-001
 Title: Location and Site/Block Plan
 Address: 5 Sea Way, Elmer, Bognor Regis PO22 6JX
 Client: Mr and Mrs Pallister
 Scale: Stated@A3
 Stage: PLANNING
 Drawn: PS
 Date: August 2025

Rev * **

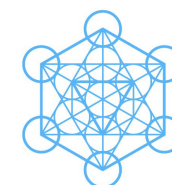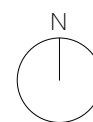

pete sonntag
 ARCHITECT

www.petesonntag.co.uk

e:pete@petesonntag.co.uk

tel:07879 274409