


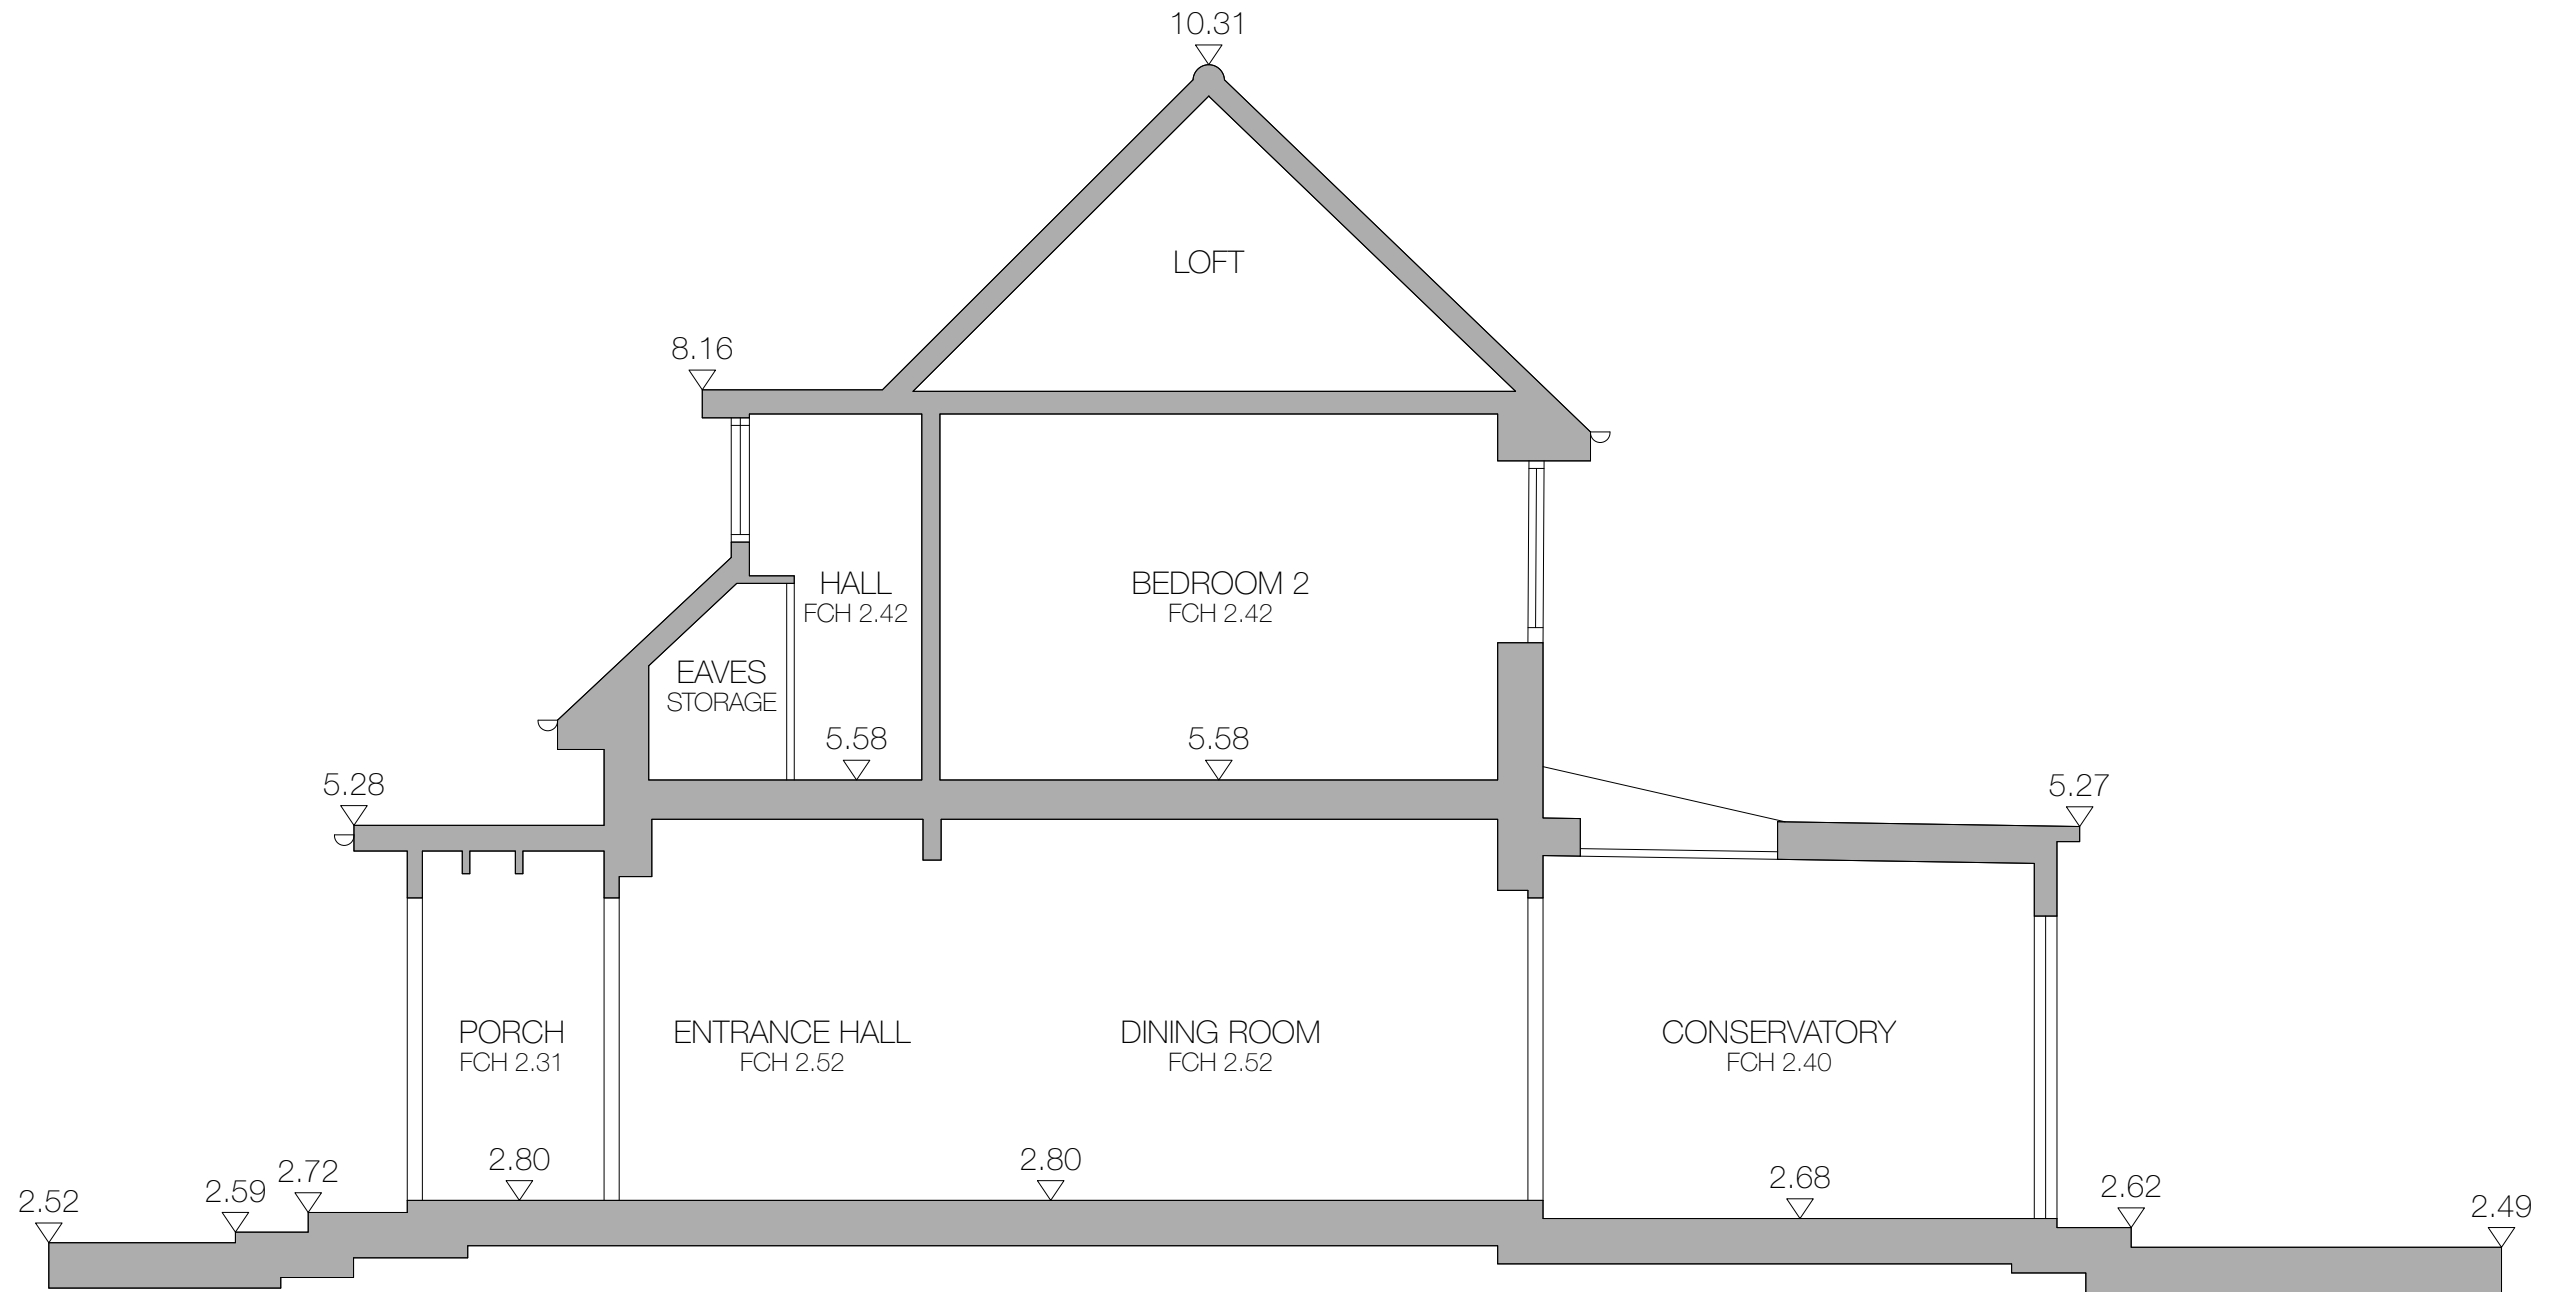


Existing Section A-A

Dwg. No. E-005
 Title: Existing Section A-A
 Address: 5 Sea Way, Elmer, Bognor Regis PO22 6JX
 Client: Mr and Mrs Pallister
 Scale: 1:50@A3
 Stage: PLANNING
 Drawn: PS
 Date: August 2025

Rev * **

1:50 0 0.5m 1m 1.5m 2m 2.5m 3m

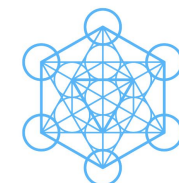

pete sonntag
 ARCHITECT

www.petesonntag.co.uk

e:pete@petesonntag.co.uk

tel:07879 274409