



SHEET 3.
EXISTING
SCALE 1:100

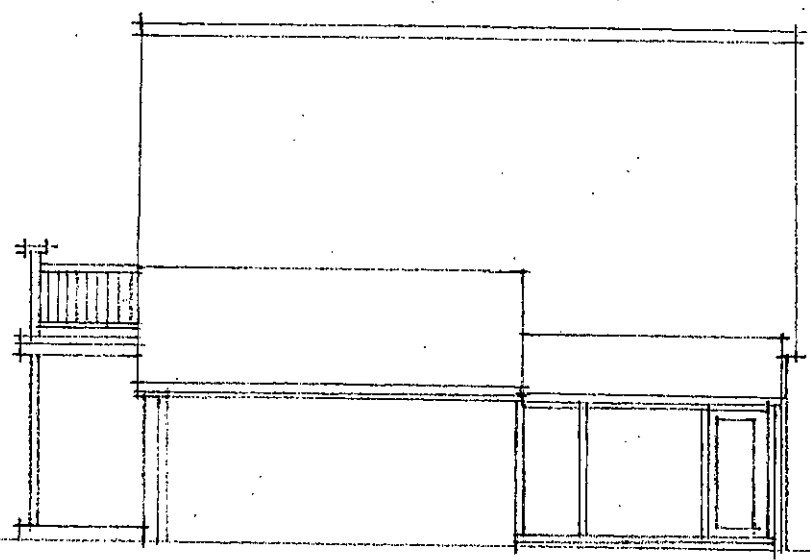

SIDE ELE. (NORTH)

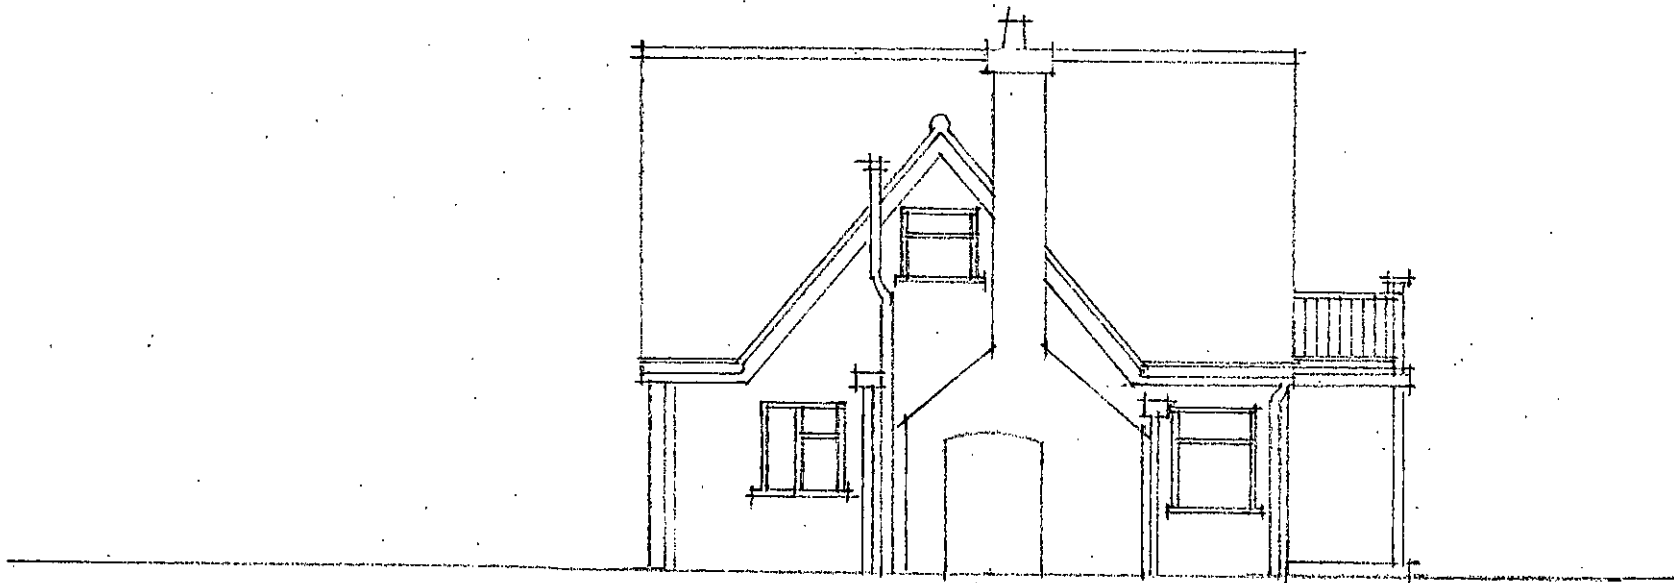

SIDE ELE. (SOUTH)