



SHEET. 7. PROPOSALS

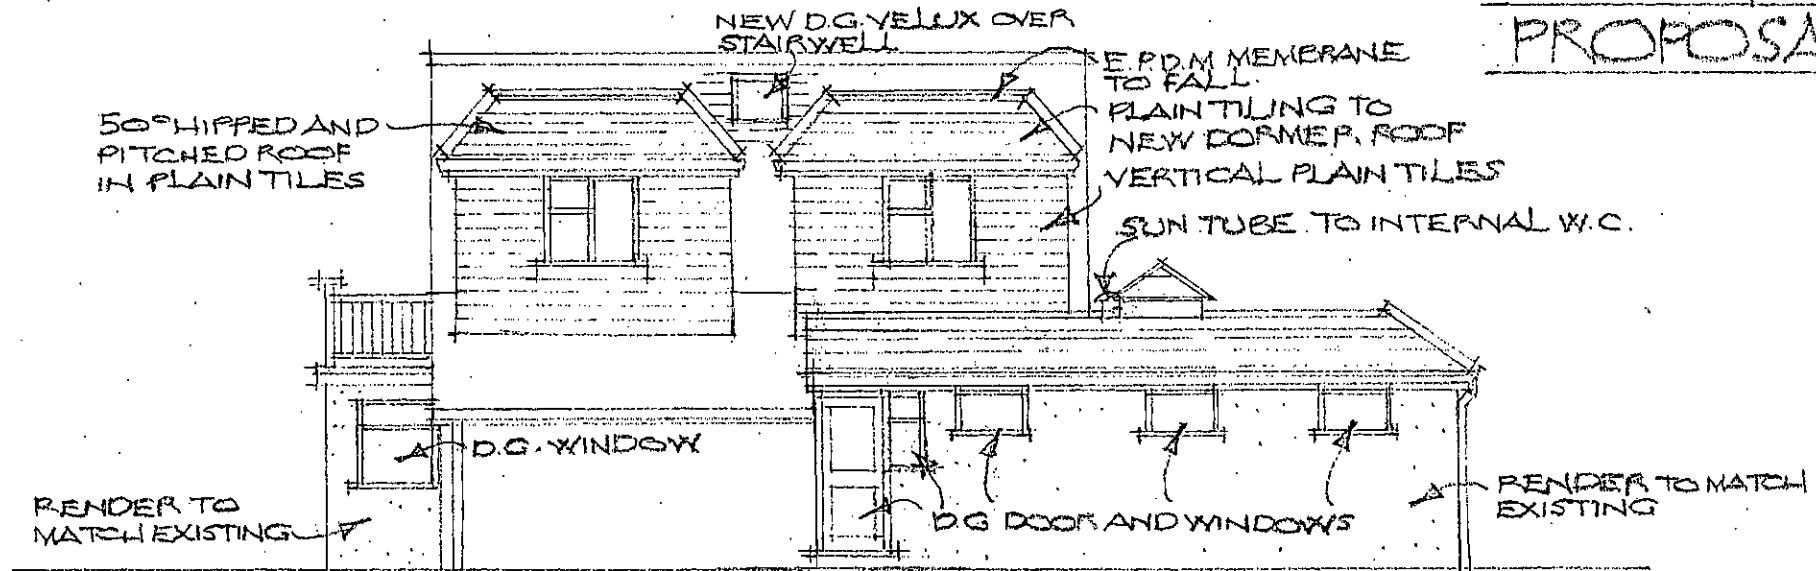

SIDE ELE. (NORTH) (1:100)

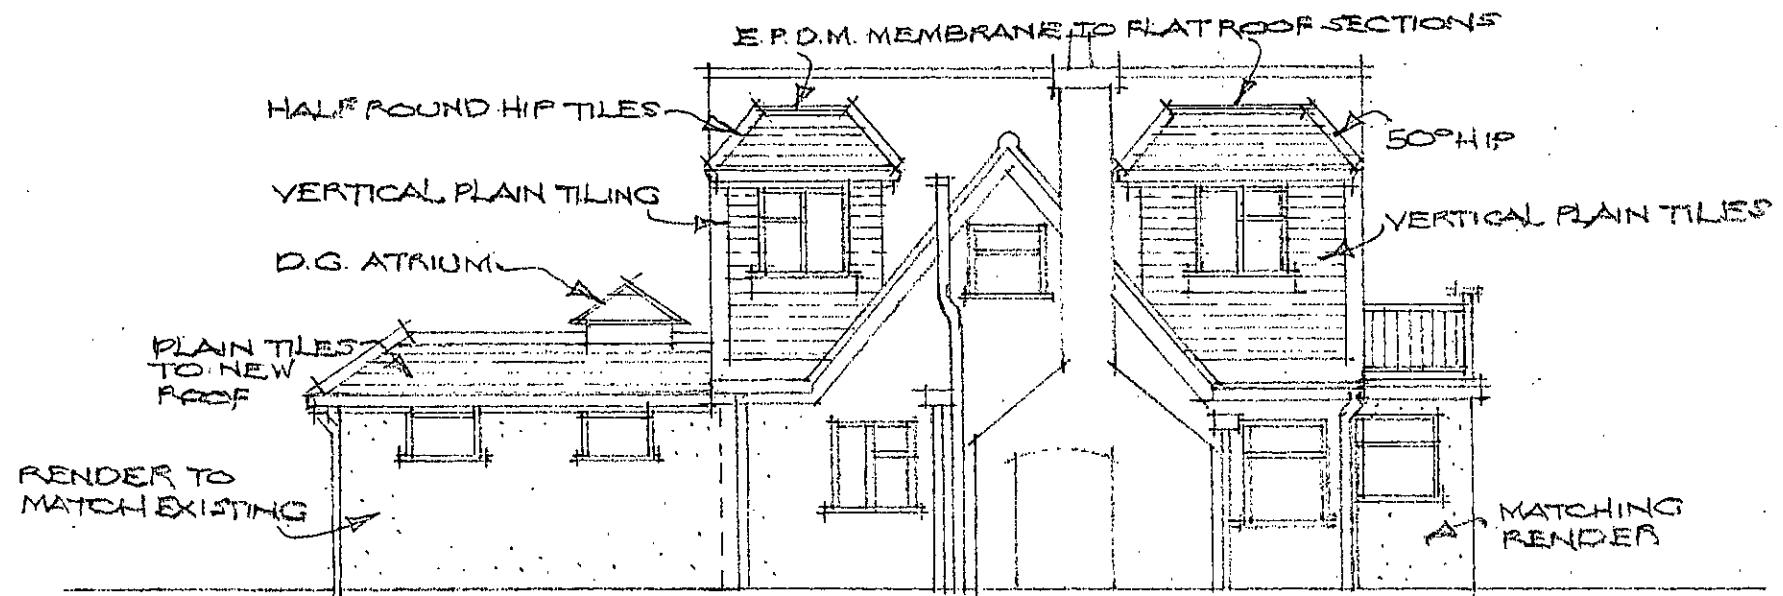

SIDE ELE. (SOUTH) (1:100)