Original Paper Size A2

PLANNING ISSUE 26/07/23

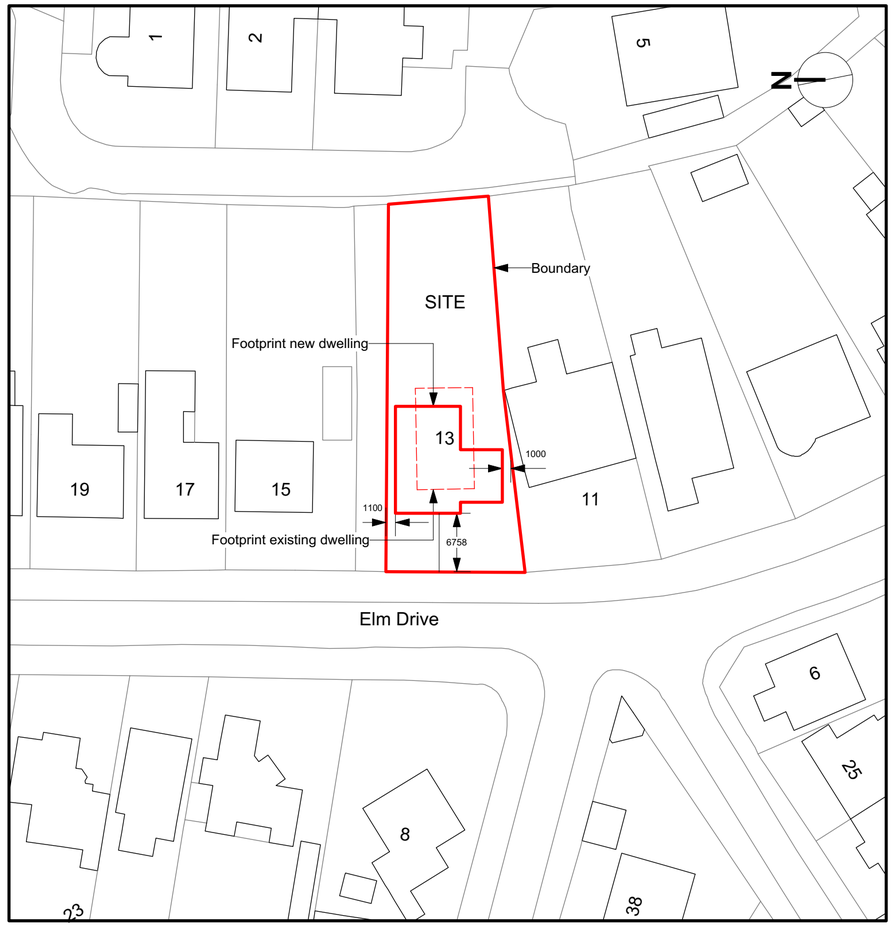

Block Plan

Scale 1 : 500



Location Plan

Scale 1 : 1250

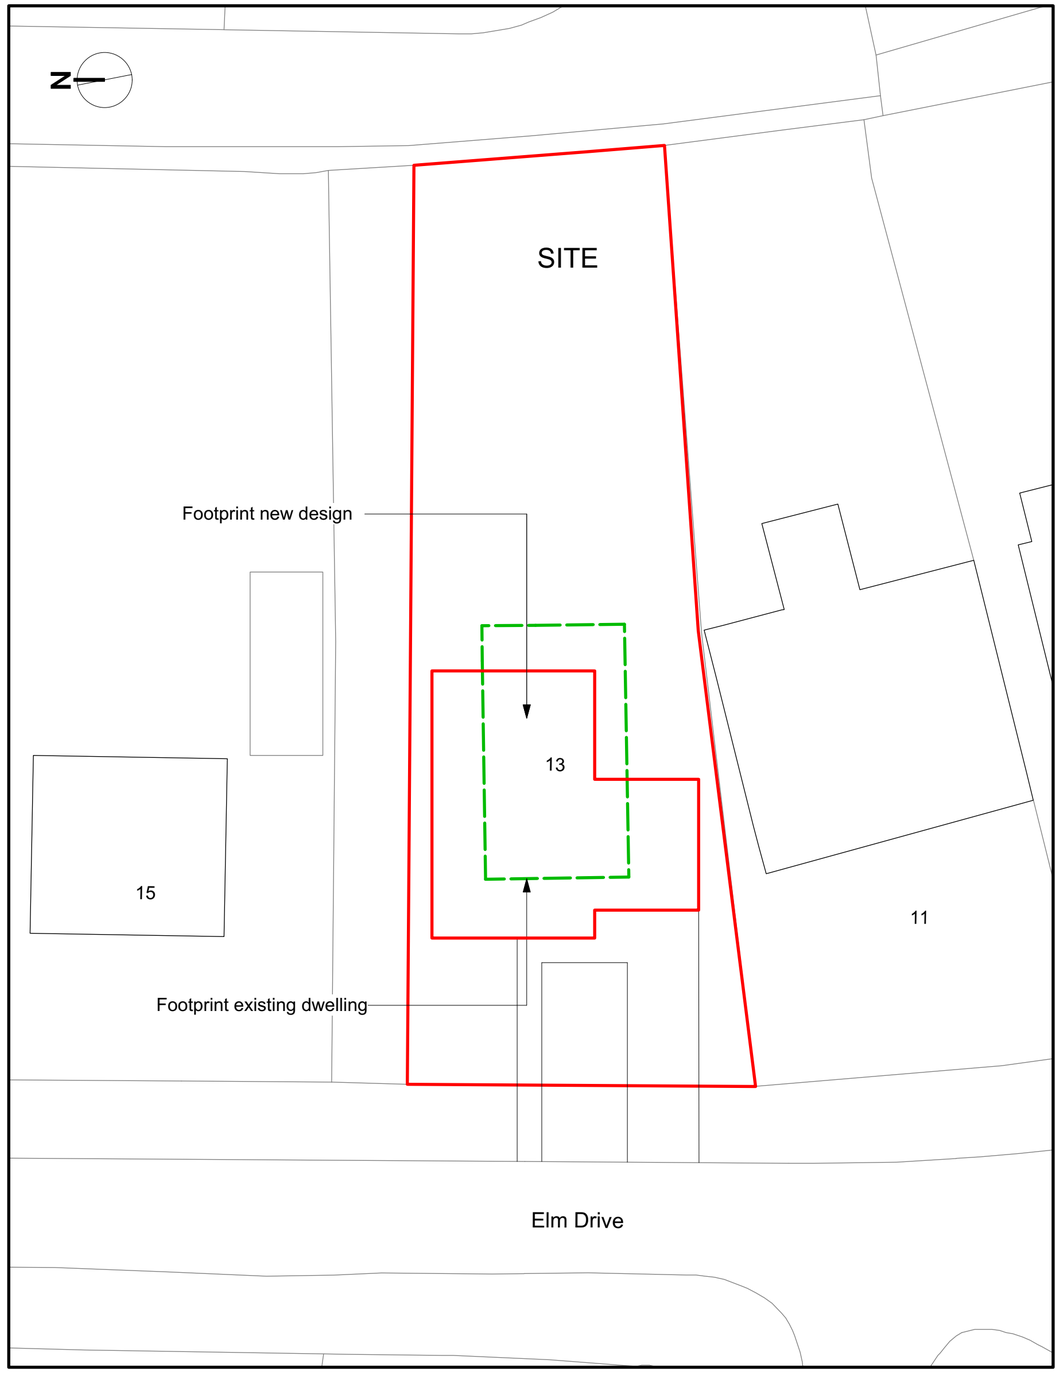

Site Plan

Scale 1 : 200

© Ivon Blumer Architects Ltd 2023

ARUN DISTRICT COUNCIL M/65/23/PL

IVON BLUMER ARCHITECTS LTD

The Studio • 41 West Drive • Aldwick Bay • West Sussex • PO21 4LZ
Tel • 01243 262987
www.ivonblumerarchitects.com • ivon@ivonblumerarchitects.com

PROJECT	13 Elm Drive	DATE	06/07/23
TITLE	Site Plans	DRG NO	IBA/600/01
SCALE	As Noted	REVISIONS	

© Ivon Blumer Architects 2017