Original Paper Size A2

PLANNING ISSUE 26/07/23



Front Elevation (West)

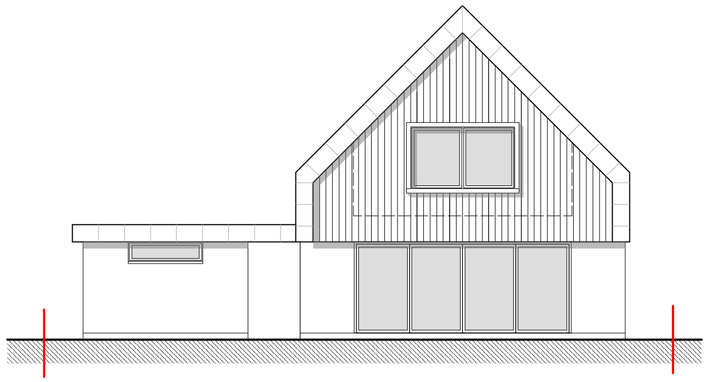

Rear Elevation (East)

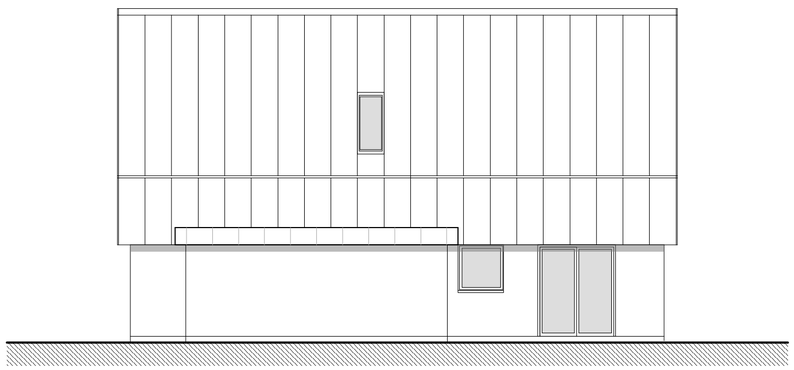

Side Elevation (South)

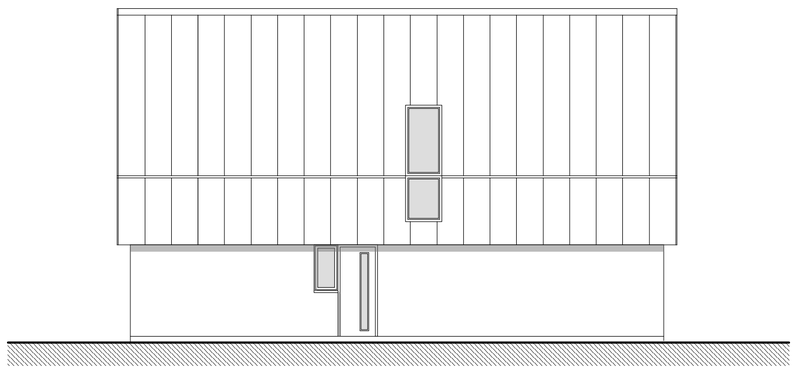

Side Elevation (North)

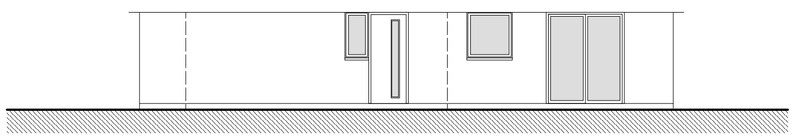

Side Elevation To Pasage Way (South)

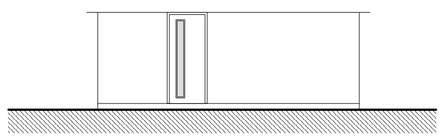

Side Elevation To Pasage Way (North)

External Materials Schedule

Wall	Painted render	White
Roof	Zinc standing seam roof	Zinc
Windows	Aluminium polyester powder coated	Ral 7040
Guttering & Rainwater	Galvanised steel	Galvanised
Feature panels	Cedar cladding	Natural Cedar
Garage door	Painted metal	White

© Ivon Blumer Architects Ltd 2023

ARUN DISTRICT COUNCIL M/65/23/PL

IVON BLUMER ARCHITECTS LTD

The Studio • 41 West Drive • Aldwick Bay • West Sussex • PO21 4LZ Tel • 01243 262987
www.ivonblumerarchitects.com • ivon@ivonblumerarchitects.com

© Ivon Blumer Architects 2017

PROJECT 13 Elm Drive
TITLE Proposed Elevations
SCALE 1 : 100
DATE 06/07/23
DRG NO IBA/600/04
REVISIONS