
ARUN DISTRICT COUNCIL M/66/10/

PROPOSED FRONT FENCE TO FRONT OF 102 MIDDLETON ROAD BOGNOR REGIS
REPLACEMENT OF EXISTING 1m HIGH FENCE AND GATES. PO22 6DL

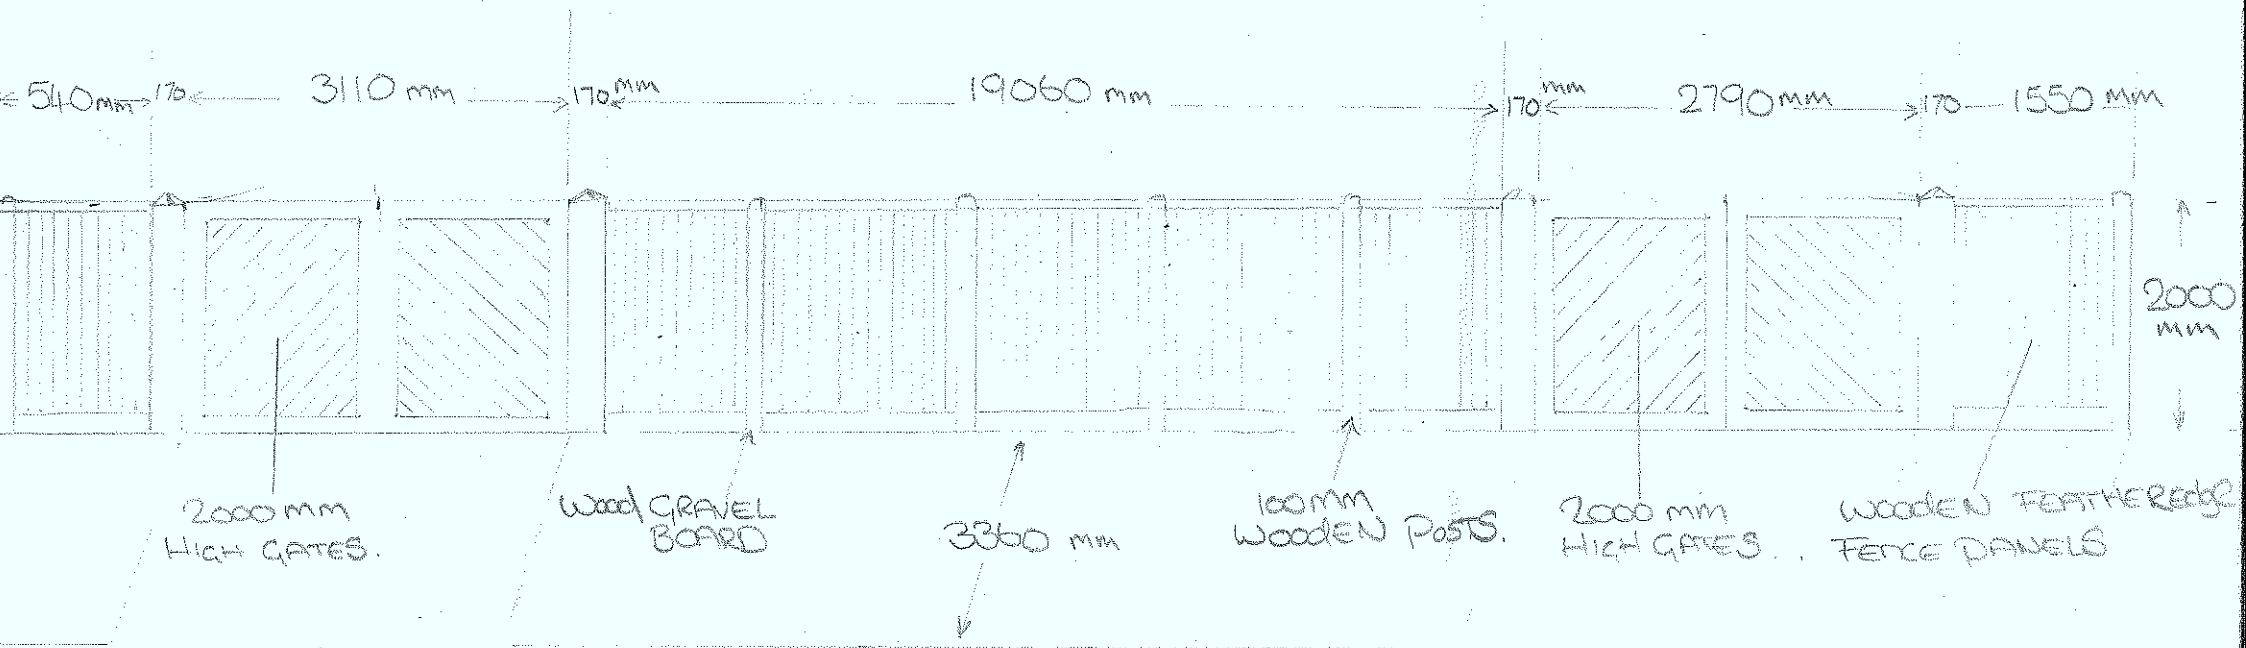

THIS PLAN IS NOT TO SCALE.

17, AUG 2010.