
"OAKWOOD" 102 MIDDLETON RD
MIDDLETON-ON-SEA

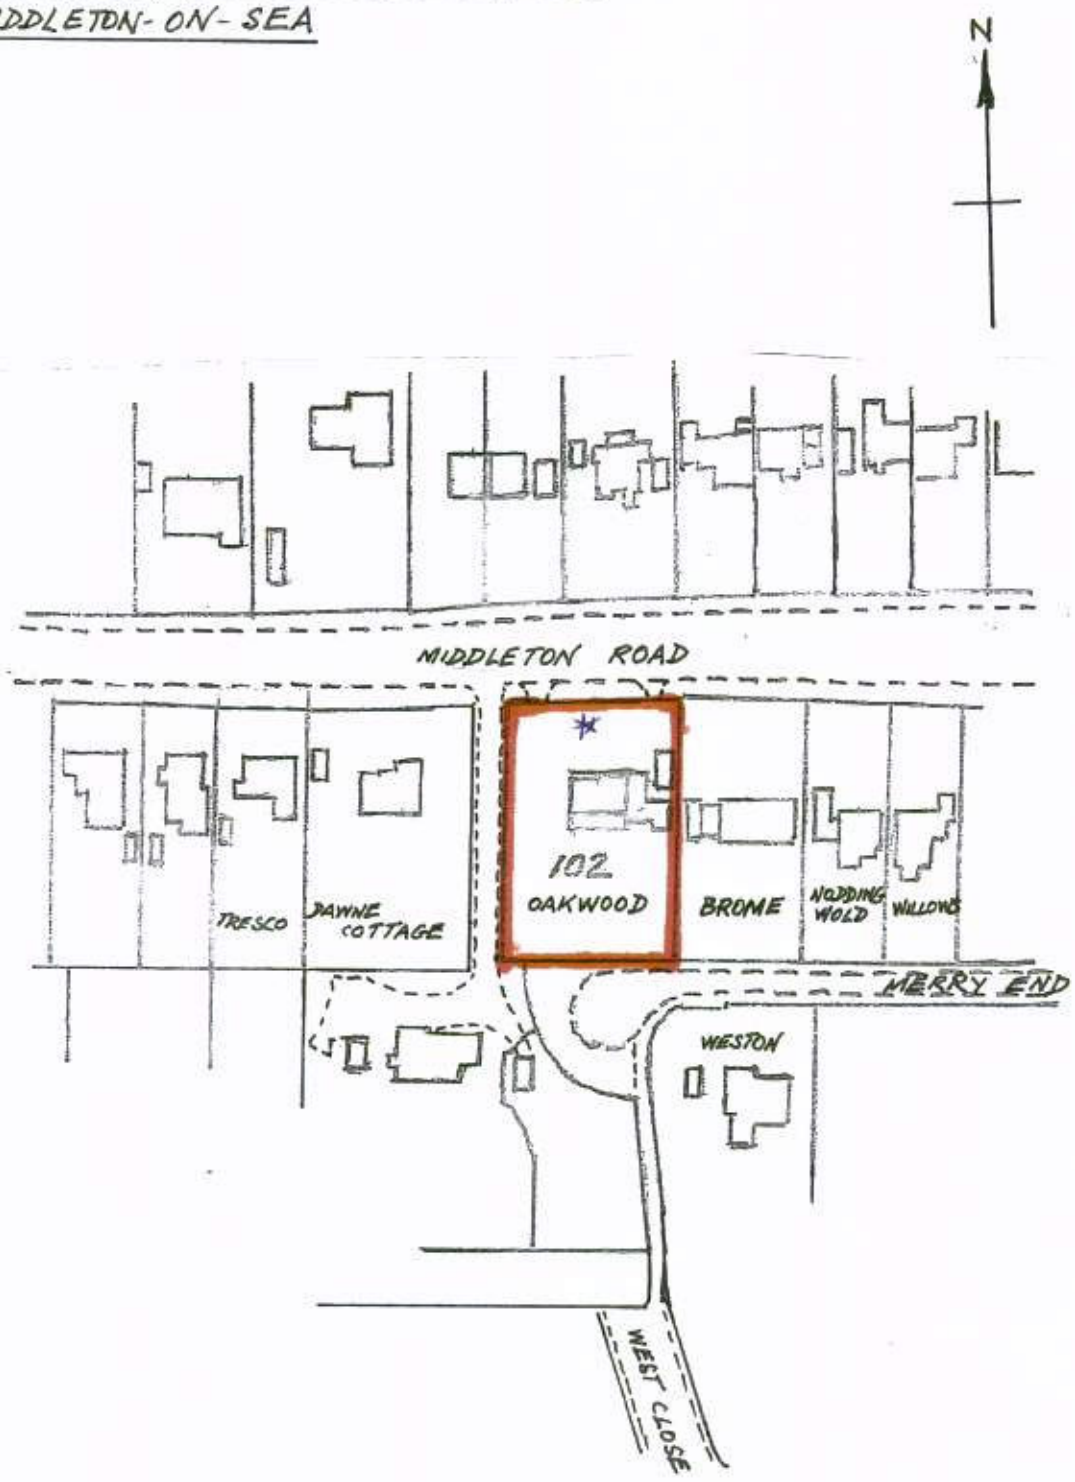

LOCATION PLAN SCALE 1:1250

* NOTE: ONLY FRONT FENCE IS BEING REPLACED.

REVISION 1 16/09/10

ARUN DISTRICT COUNCIL M/66/10/