ARUN DISTRICT COUNCIL M/67/06/ 23/06/2006
Superseded 30/06/06

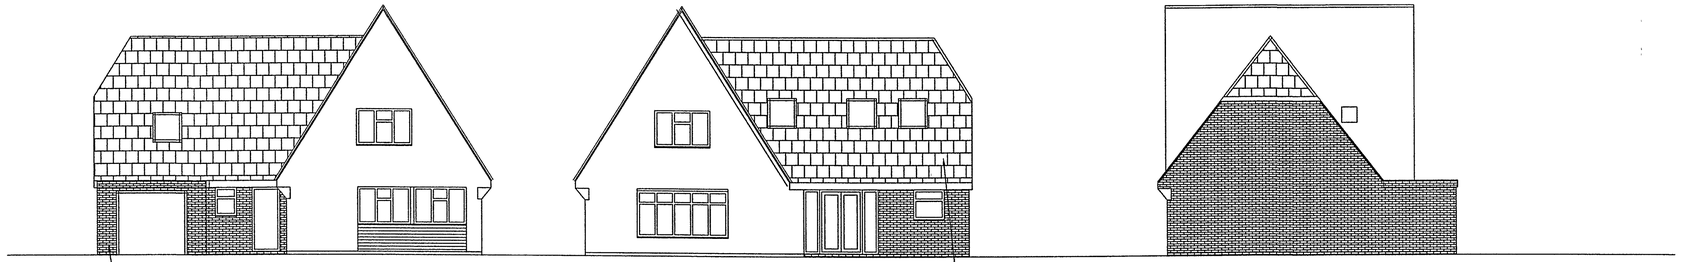

Front Elevation

Rear Elevation

Side Elevation

Brickwork to match existing

roof tiles to match existing

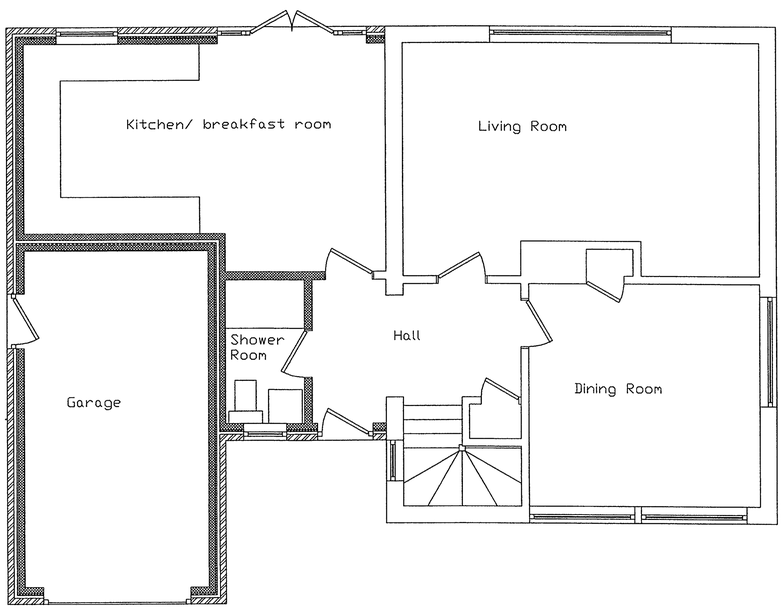

Ground Floor Plan

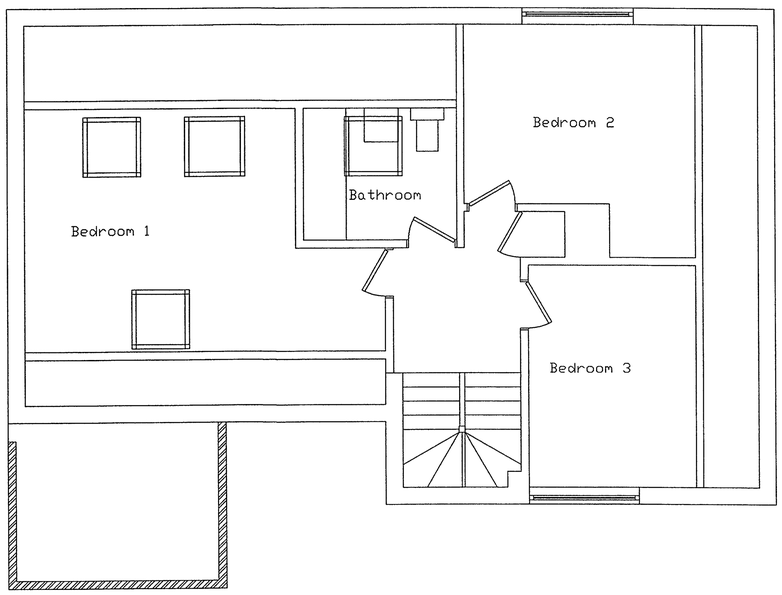

First Floor plan

General Notes

ARUN DISTRICT COUNCIL
No. M 67 06
RECEIVED 23 6 06

No.	Revision/Issue	Date

Firm Name and Address
Orchard Enterprises Southern Ltd
32 Dorset Road
Bognor Regis
West Sussex
PO21 2DU

Tel 01243 868681
Mob 07740 516328

Project Name and Address

Proposed ground and first floor alterations at .

28 Southdean Drive
Middleton On Sea
West Sussex

Project	Sheet
Proposed plans and elevations	
Date: 2nd June 2006	
Scale: 1 : 100 1 50	