ARUN DISTRICT COUNCIL:M/67/06/ 23/06/2006

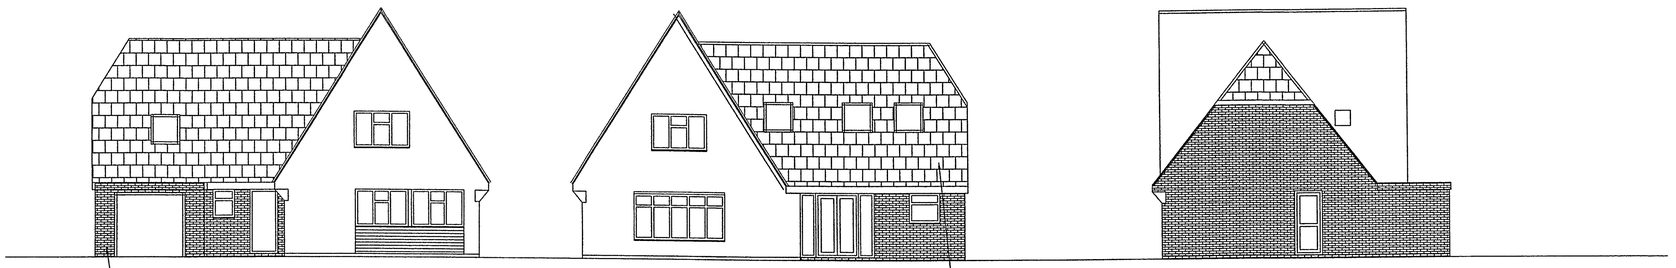

Front Elevation

Rear Elevation

Side Elevation

ARUN DISTRICT COUNCIL
No. M 67 06
SUBSTITUTION
RECEIVED 30/6/06

Brickwork to match existing

roof tiles to match existing

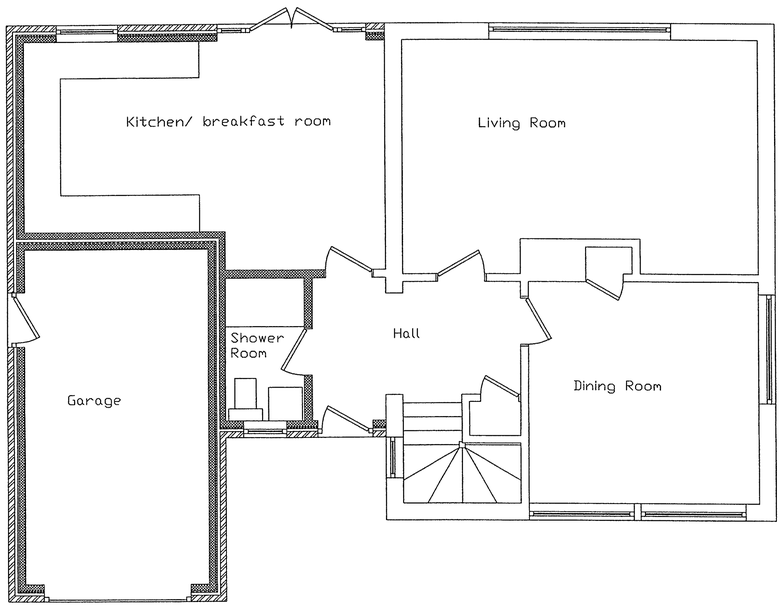

Ground Floor Plan

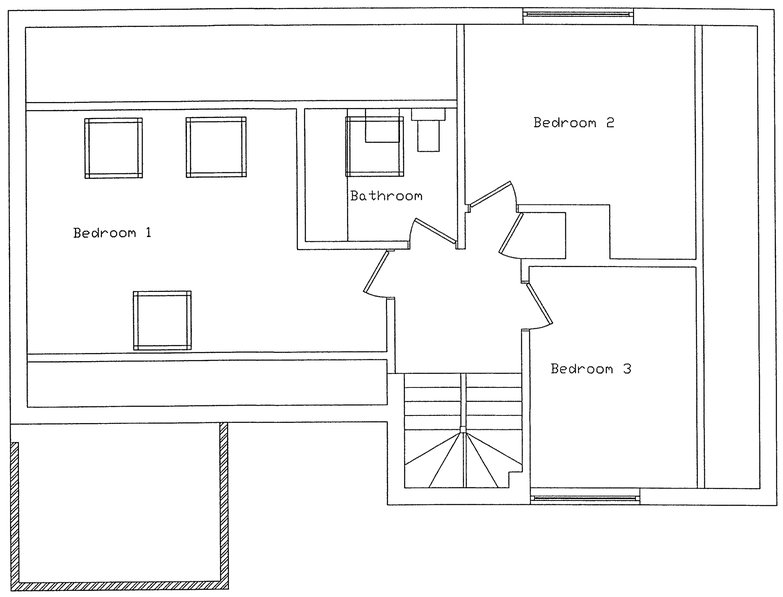

First Floor plan

General Notes

No	Revision/Issue	Date

Firm Name and Address

Orchard Enterprises Southern Ltd
32 Dorset Road
Bognor Regis
West Sussex
PO21 2DU

Tel 01243 868681
Mob 07740 516328

Project Name and Address

Proposed ground and first floor alterations at :

28 Southdean Drive
Middleton On Sea
West Sussex

Project
Proposed plans and elevations

Date
2nd June 2006

Scale
1 : 100 1 : 50

Sheet