



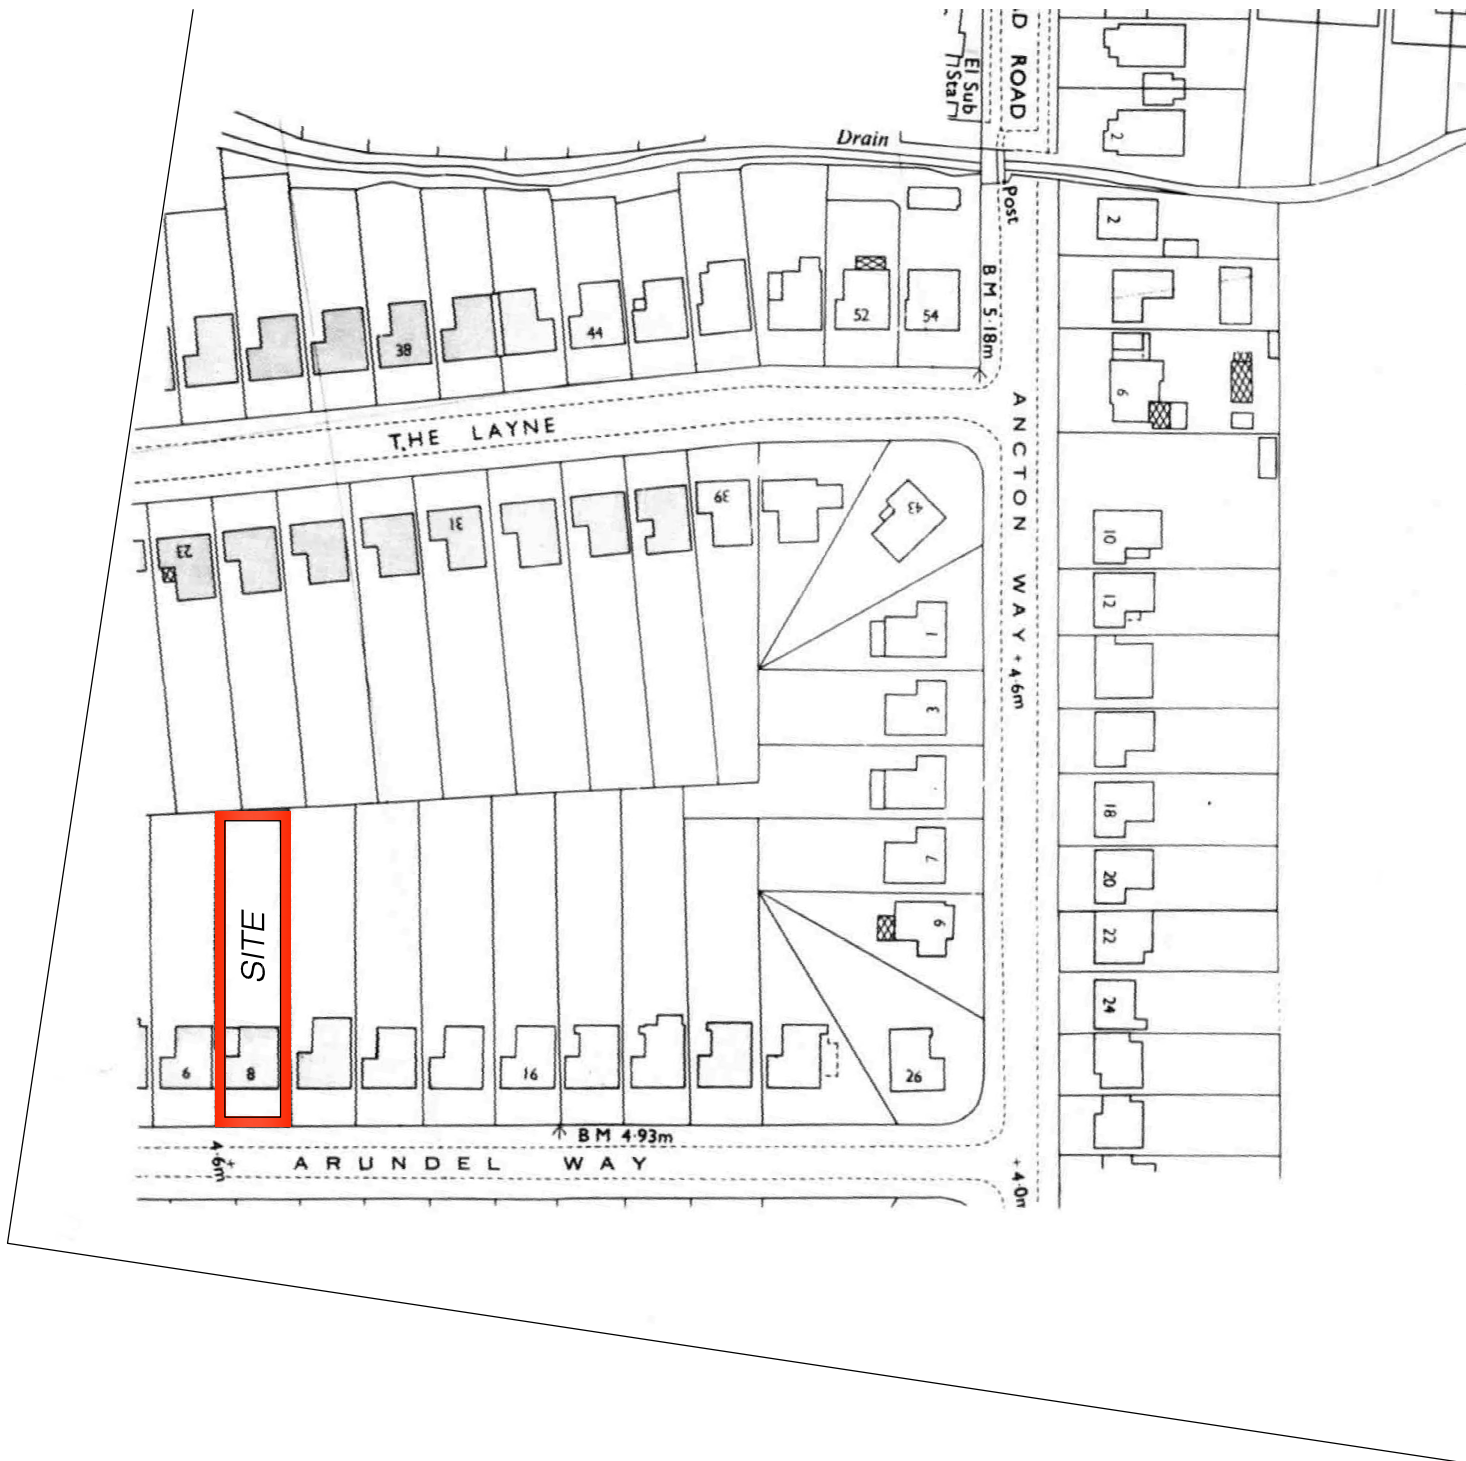

OS MAP 1:1250@A4
Existing

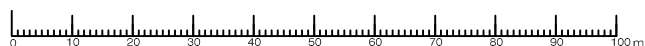

SCALE 1:1250 @ A4



Eurodime Ltd
(Blanchard Building Consultants)
website : www.blanchard.co.uk
email : brian@blanchard.co.uk
66 Hampton Road
Forest Gate London E7 0NU
Telephone : 020 8519 7669
Drawn by : A.H Checked by : B.B
Planning Reference Building Control reference

Job No **3870** Drawing No **03**
Scale 1:1250@A4 Date **MAY 2019**

Scheme

EXISTING OS MAP

Address: For:

8 Arundel Way
West Sussex PO22 6JH

This drawing is not to be scaled
©not to be reproduced without permission