



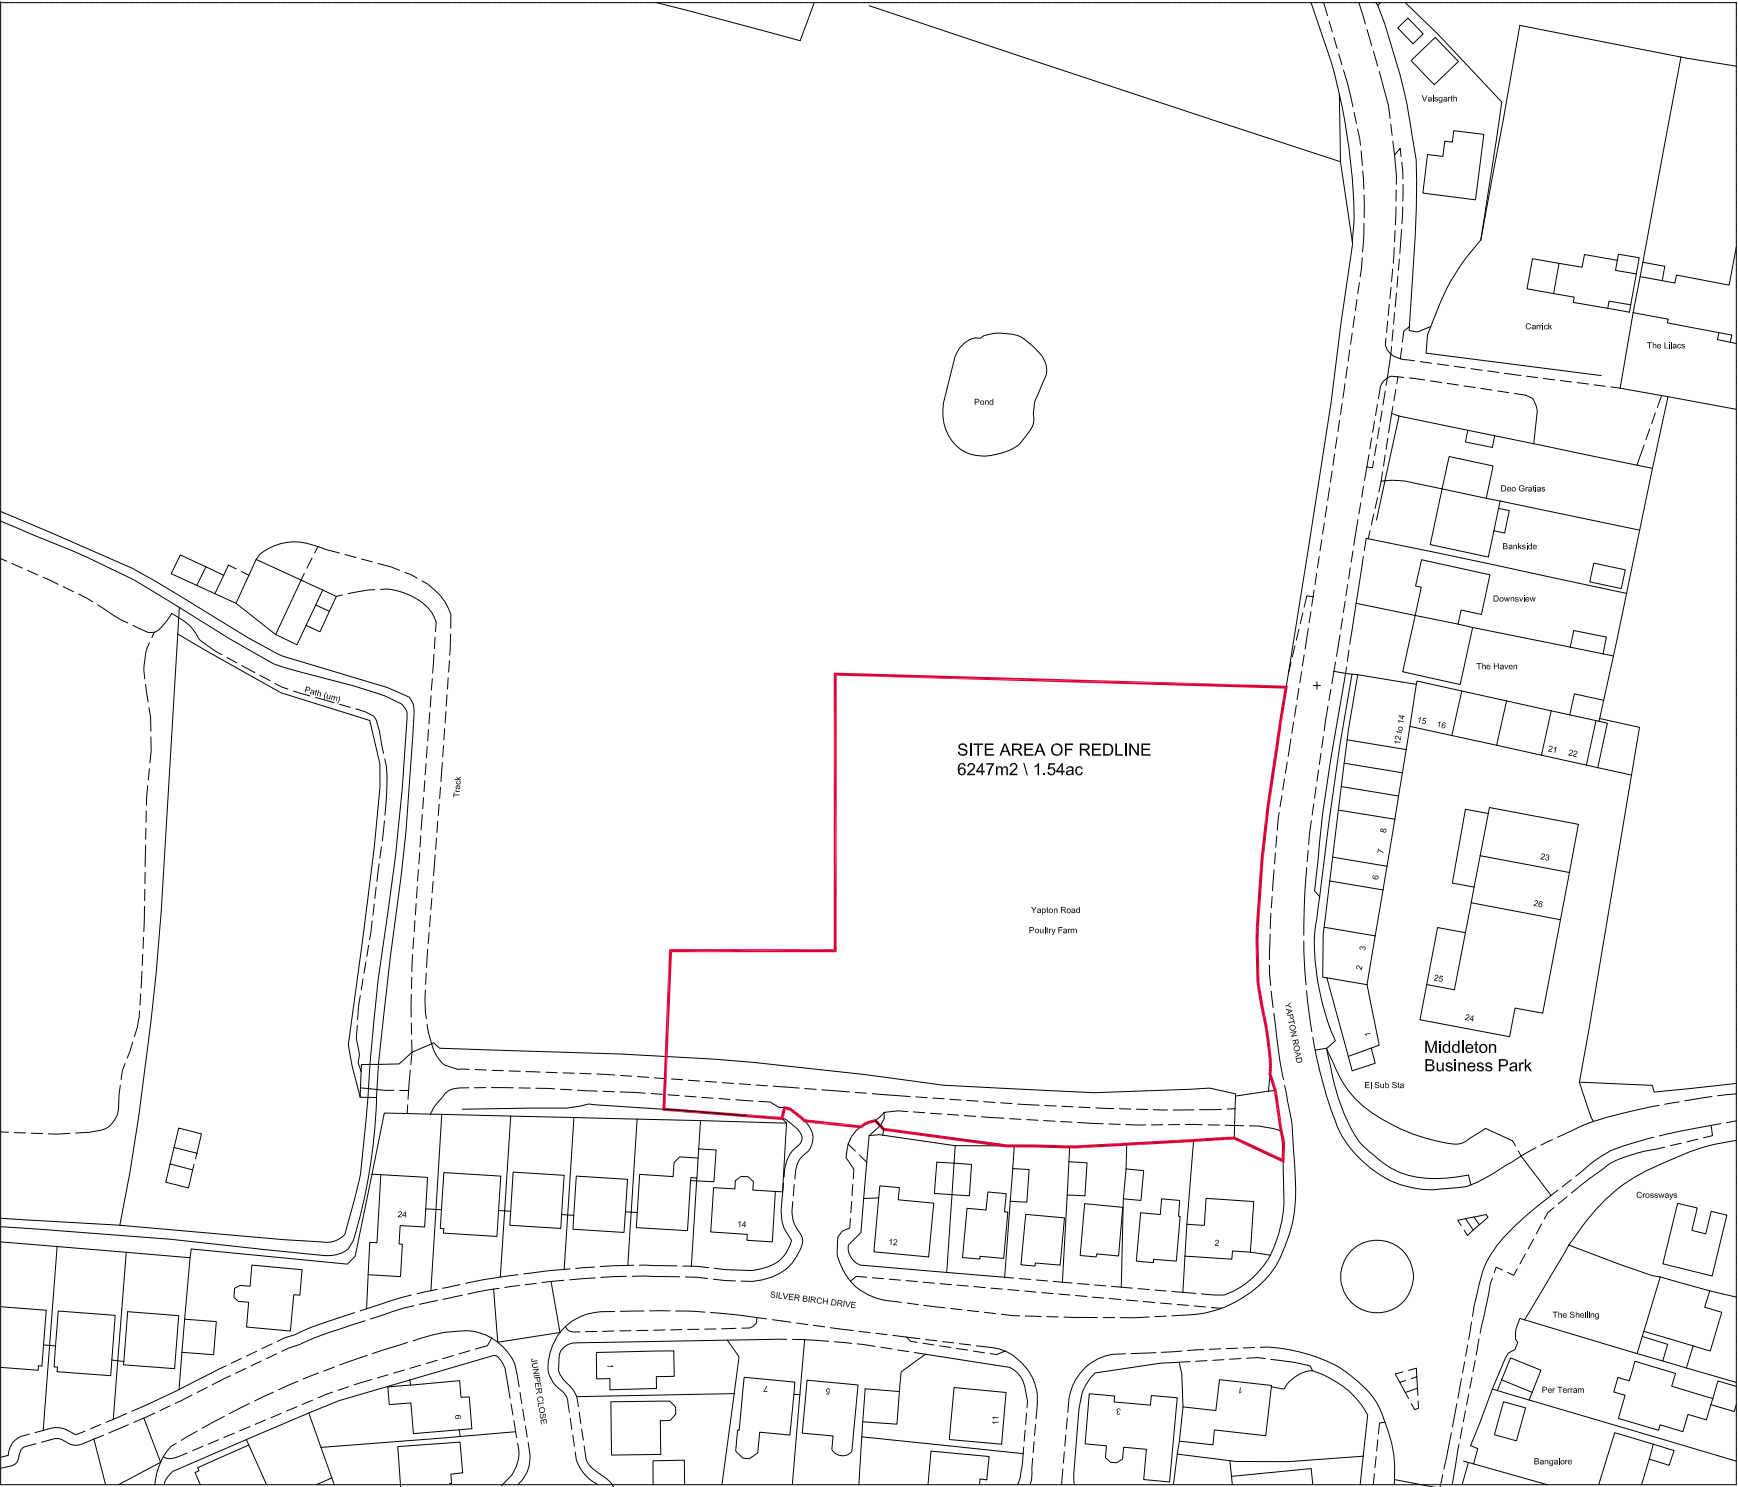

Ordnance Survey (c) Crown Copyright 2019. All rights reserved. Licence number 100022432

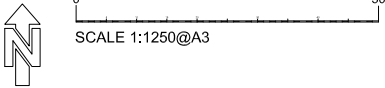

DRAWING STATUS

PLANNING APPLICATION

REV:	DATE:	DESCRIPTION:



PROJECT:

YAPTON RD, MIDDLETON-on-SEA
PROPOSED 66 BED CARE HOME

TITLE:

SITE LOCATION

SCALE: 1250@A3

DATE: MAY 20

AUTHOR: -

DRG. NO:

2017/PA/001

FILE: