


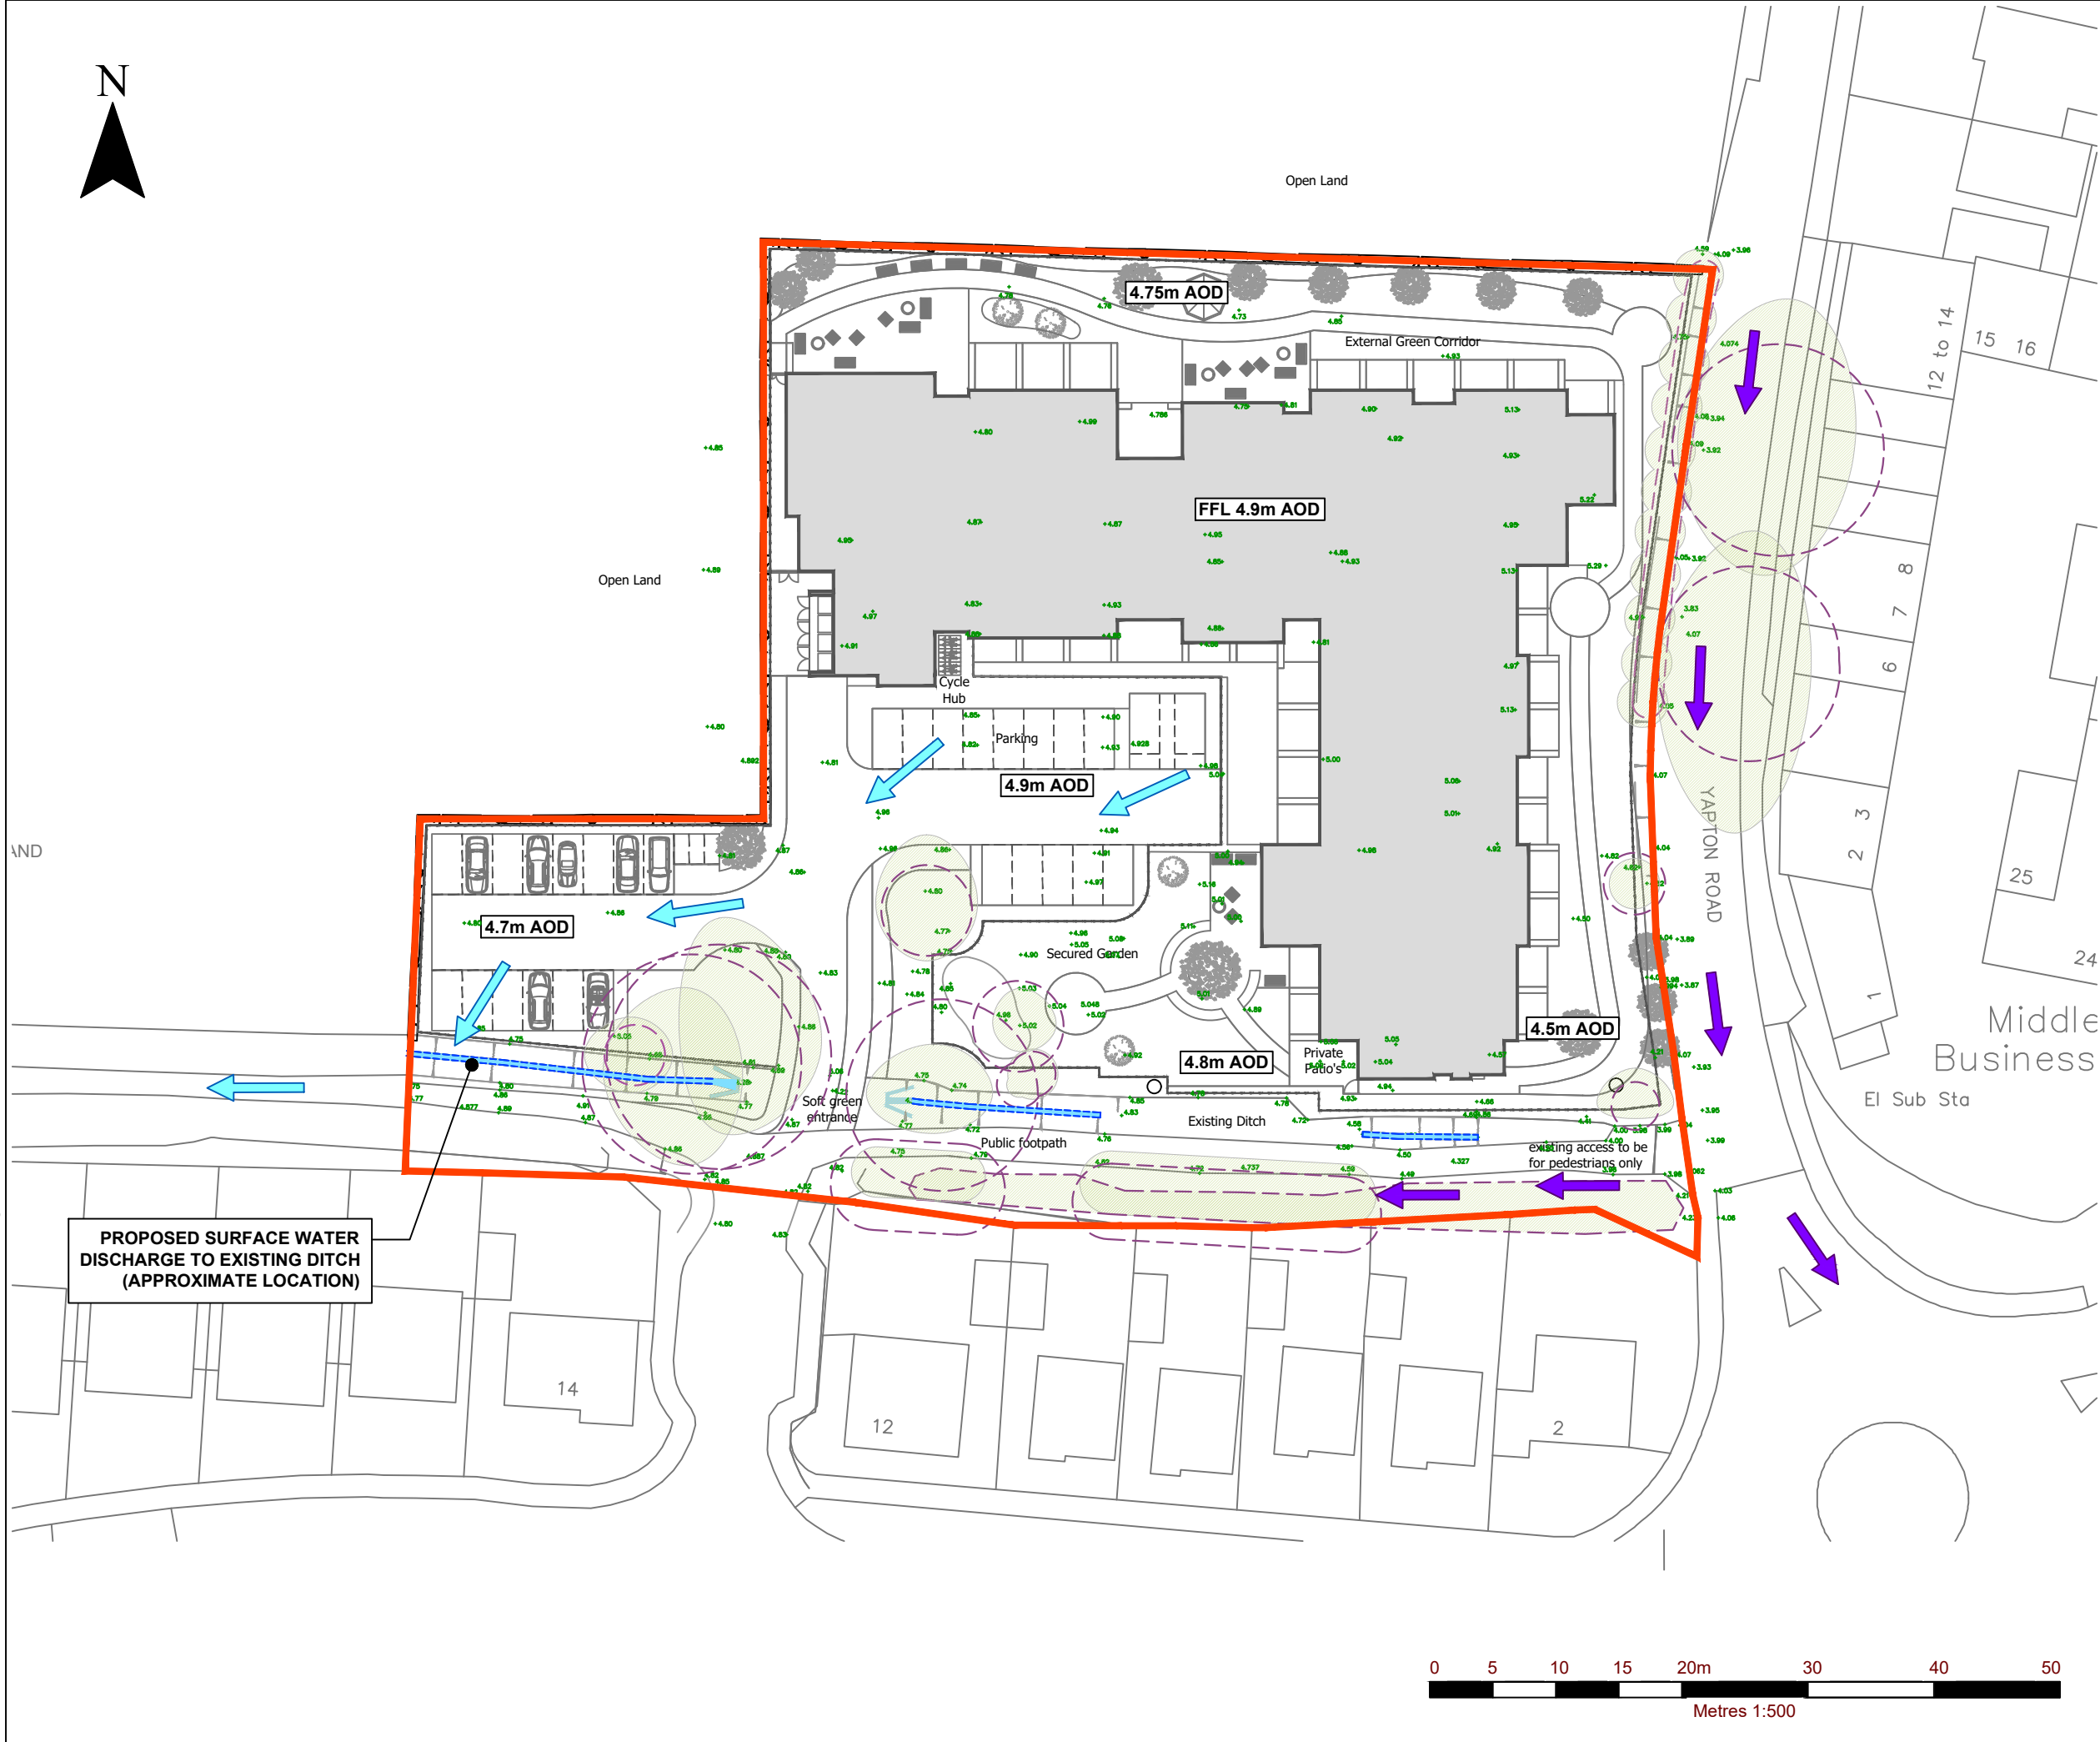

1. DRAWING PREPARED FOR THE SURFACE WATER DRAINAGE STRATEGY, NOT FOR CONSTRUCTION.
2. ALL LEVELS INDICATED ARE TO OS DATUM (METRES) FROM PROPOSED LEVELS RECEIVED.

	SITE BOUNDARY
	EXISTING TREE RETAINED
	RETAINED TREE ROOT PROTECTION AREA
	EXISTING DITCH
	EXISTING GROUND LEVELS
	PROPOSED GROUND LEVELS
	EXCEEDANCE FLOW ROUTE ABOVE DESIGN FLOOD EVENT
	EXCEEDANCE FLOW ROUTE FROM NORTHERN OFFSITE SOURCE

**SWDS 04**

Scale 1:500 @ A3	Date OCTOBER 2020
---------------------	----------------------

© This drawing and its content are the copyright of SLR Consulting Ltd and may not be reproduced or amended except by prior written permission. SLR Consulting Ltd accepts no liability for any amendments made by other persons.