


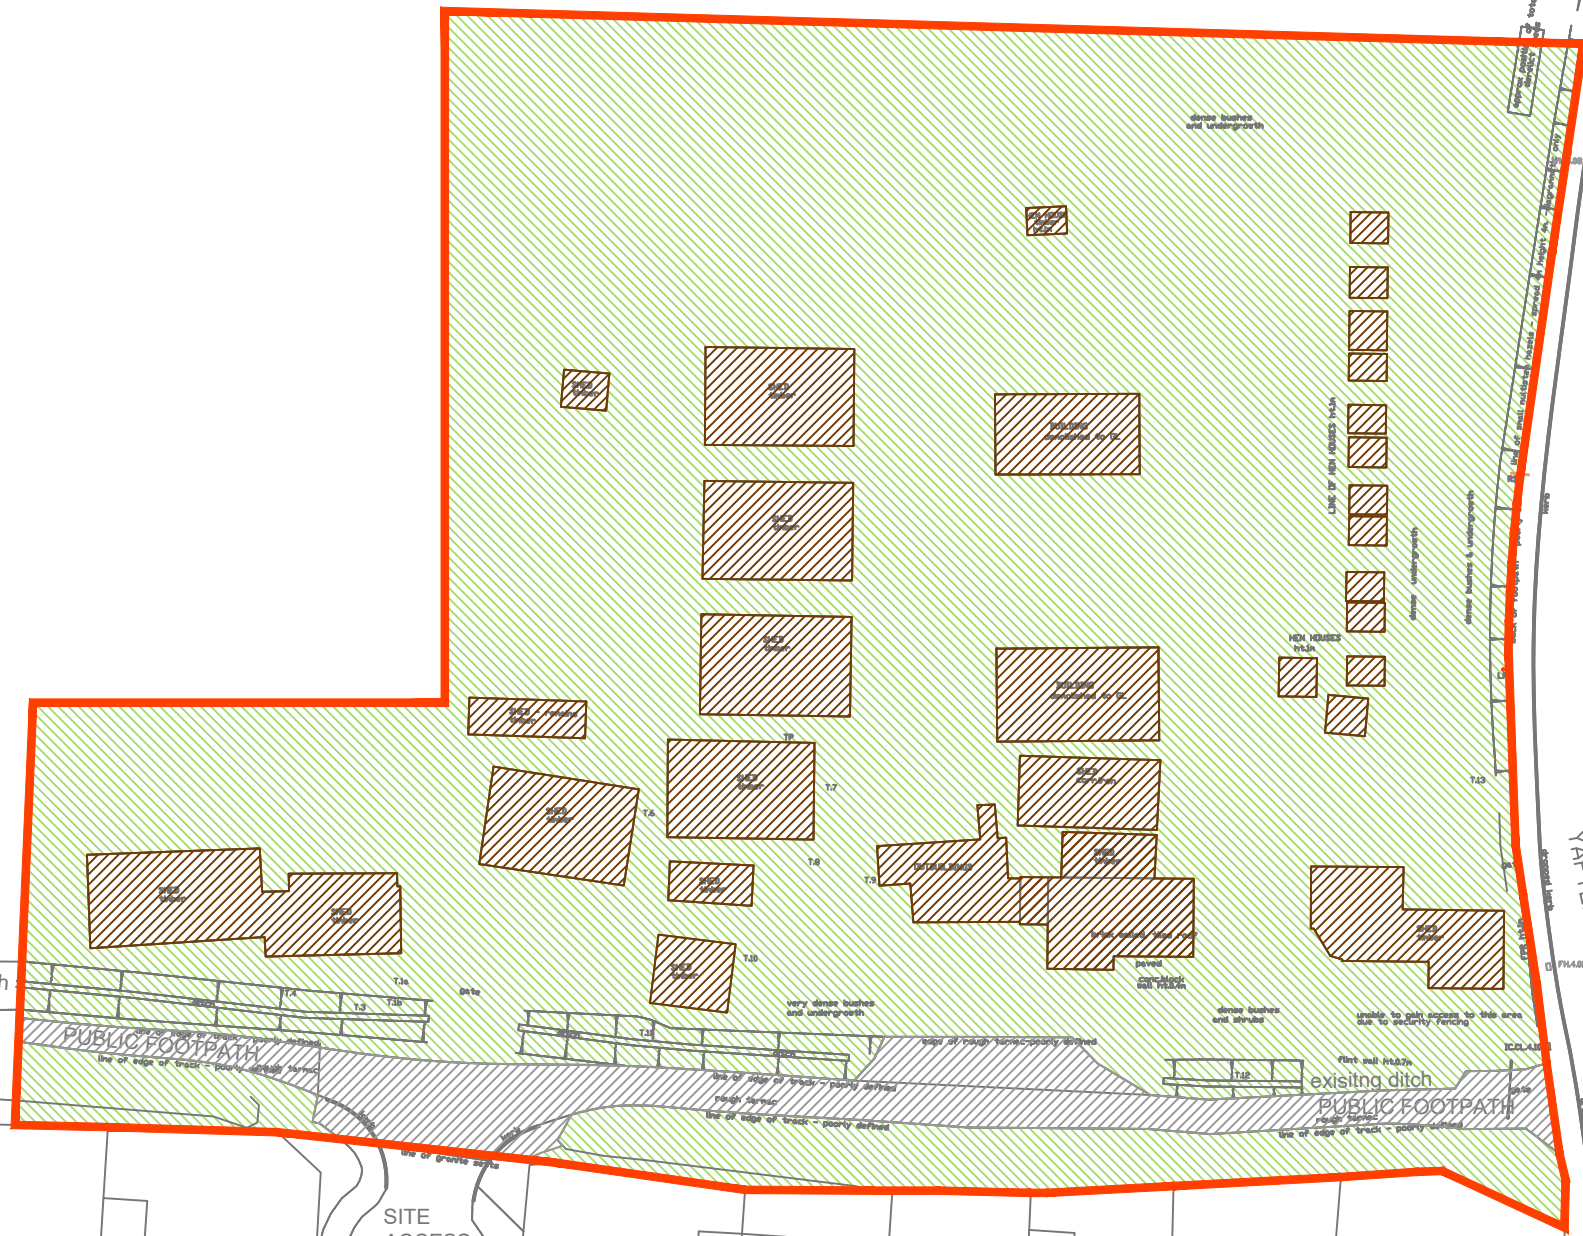

NOTES

1. DRAWING IS BASED ON EDMUND WILIAMS SITE LOCATION/EXISTING DRAWING, DATED FEB 2019.

LEGEND	
	SITE BOUNDARY AREA = 6307.42m ²
	BUILDINGS AREA = 919.82m ²
	HARDSTANDING AREA = 360.83m ²
	PERMEABLE AREA = 5026.77m ²




global environmental solutions

TREENWOOD HOUSE
ROWDEN LANE
BRADFORD-ON-AVON
WILTS. BA15 2AU
T: 01225 309400
F: 01225 309401
www.slrconsulting.com

YAPTON ROAD POULTRY FARM
MIDDLETON-ON-SEA

SURFACE WATER DRAINAGE
STRATEGY

EXISTING LAND USE PLAN

SWD1

Scale 1:500 @ A3	Date OCTOBER 2020
---------------------	----------------------



Contains OS data © Crown copyright [and database rights] (2015) 0100031673.
Contains public sector information licensed under Open government Licence v3.0 

06594.00008.018.SWDS.01.0_EXISTING_LAND_USE.dwg

ARUN DISTRICT COUNCIL W0620201