


Ground Floor as proposed.



North (D5)

Scale 1:100

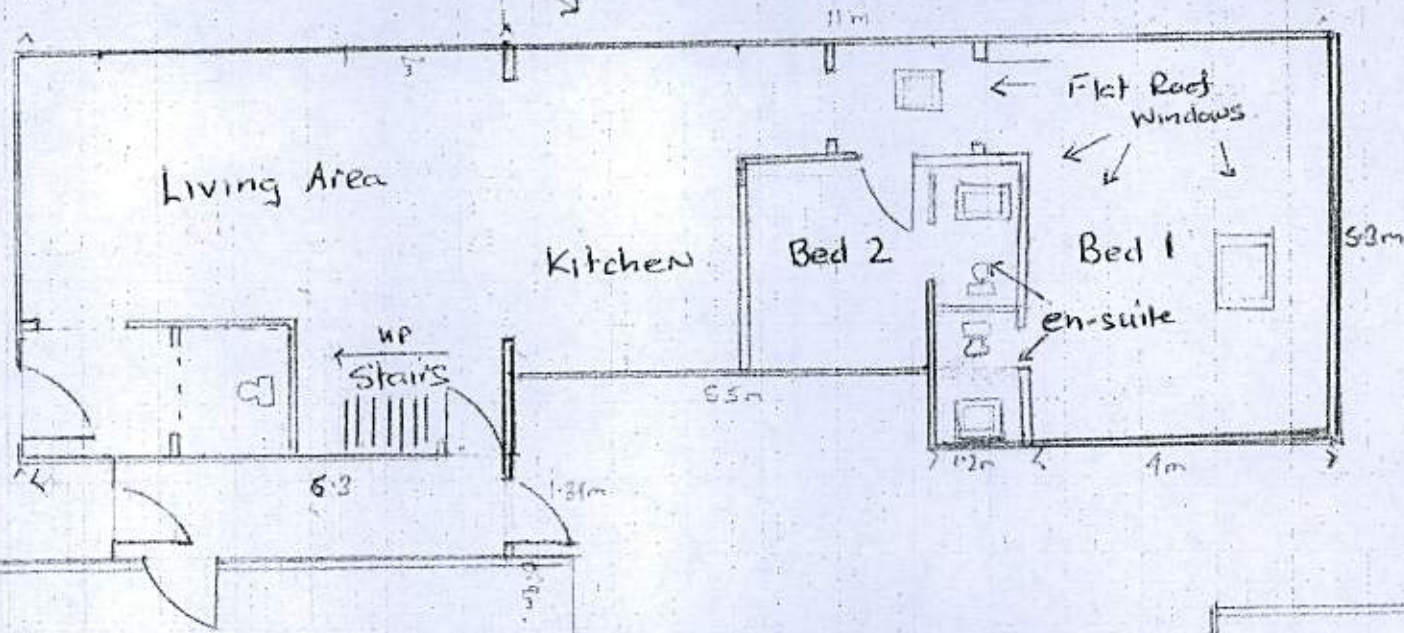

Scale 1:100

Existing Main House.

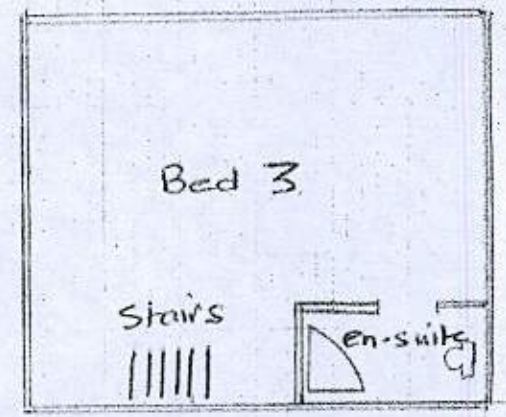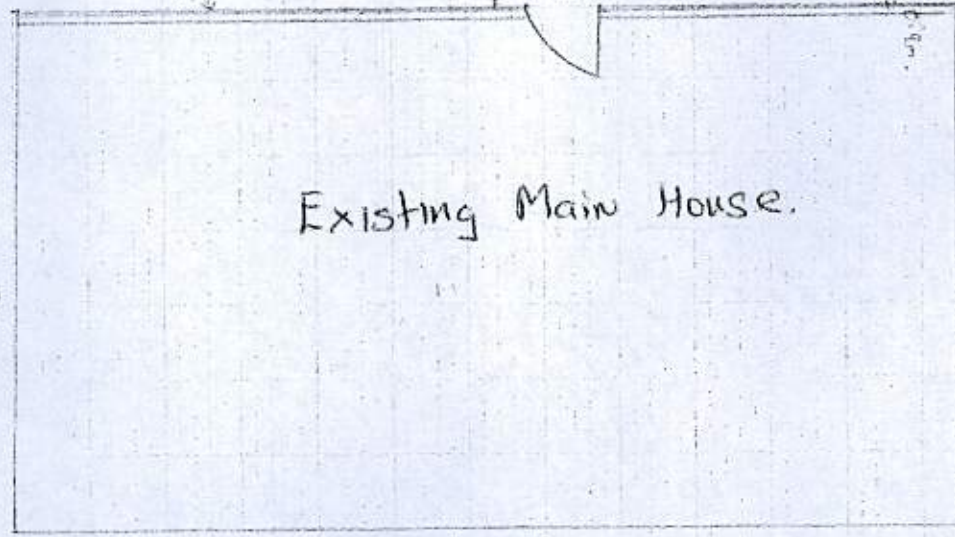

1st Floor as proposed.