



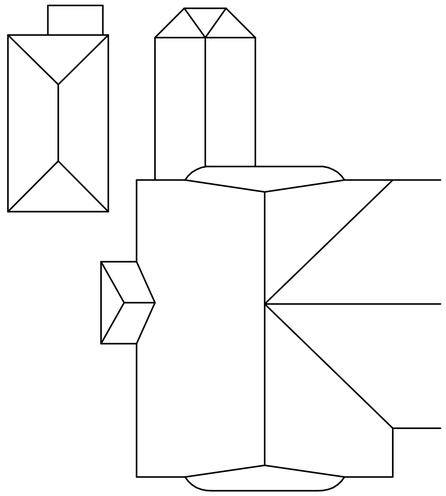

Existing Roof Plan

Scale 1:50

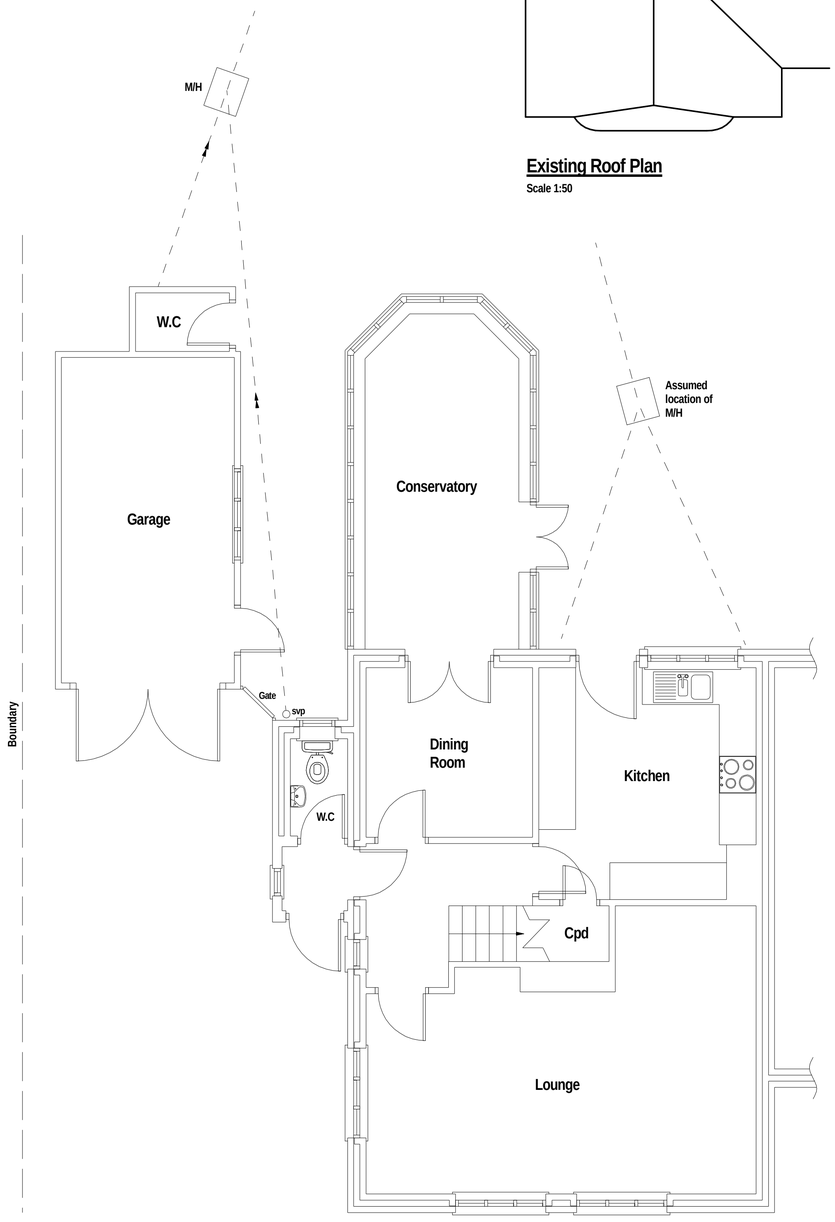

Existing Ground Floor Layout

Scale 1:50



Existing South Elevation

Scale 1:100



Existing West Elevation

Scale 1:100




Existing North Elevation

Scale 1:100



Existing East Elevation

Scale 1:100

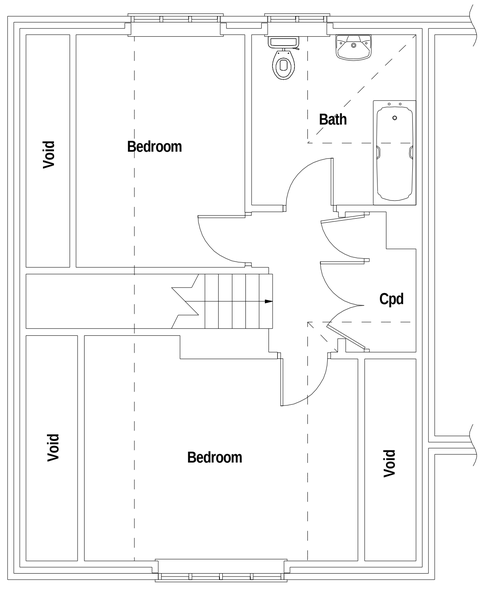

Existing First Floor Layout

Scale 1:50

0 1 2 3 4

Metres 1:50 @ A1

NOTES:

REVISIONS:

Sussex Building Plans

101 Felpham Way
Bognor Regis
West Sussex
PO22 8QB

Email: lee@sussexbuildingplans.co.uk
Tel: 01243 583715

© Copyright Sussex Building Plans 2011

DRAWING TITLE:

Existing Layout Plans & Elevations

JOB TITLE:

Proposed Rear & Side Extension
125 Middleton Road
Middleton on Sea
Bognor Regis
West Sussex
PO22 6DA

CLIENT:

Mr A Entecott
125 Middleton Road
Middleton on Sea
Bognor Regis
West Sussex
PO22 6DA

Scale: 1:50, 1:100	Date: 12/10/2011
DRG No. AE01	Rev. No.

ARUN DISTRICT COUNCIL MAR20

PDF created with pdfFactory Pro trial version www.pdffactory.com