
0 1 2 3 4

Metres 1:50 @ A1


NOTES:

REVISIONS:

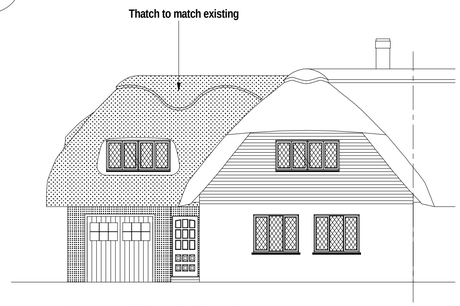


Proposed South Elevation

Scale 1:100

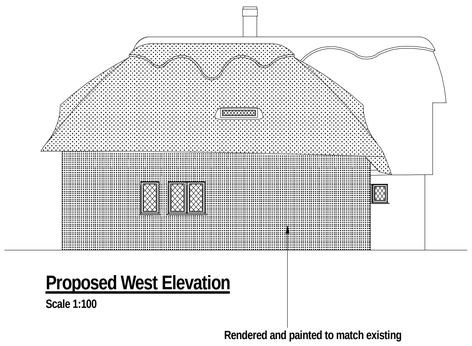


Proposed West Elevation

Scale 1:100

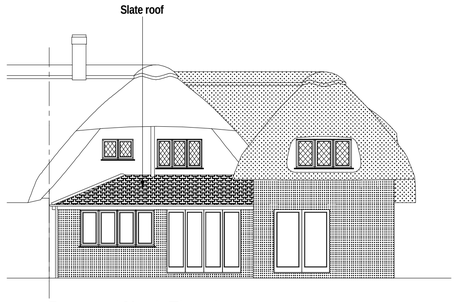


Proposed North Elevation

Scale 1:100

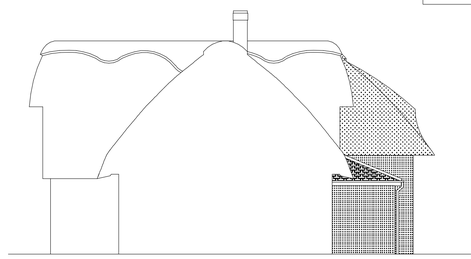


Proposed East Elevation

Scale 1:100

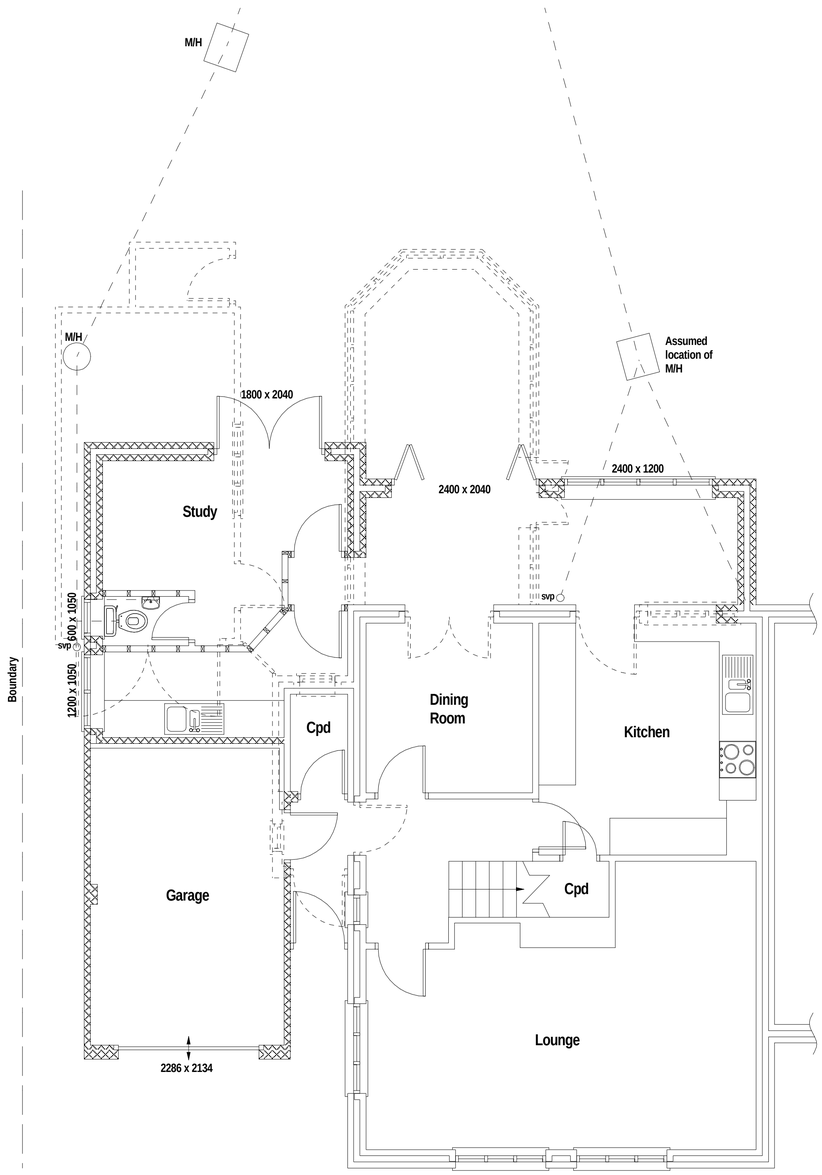


Proposed Ground Floor Layout

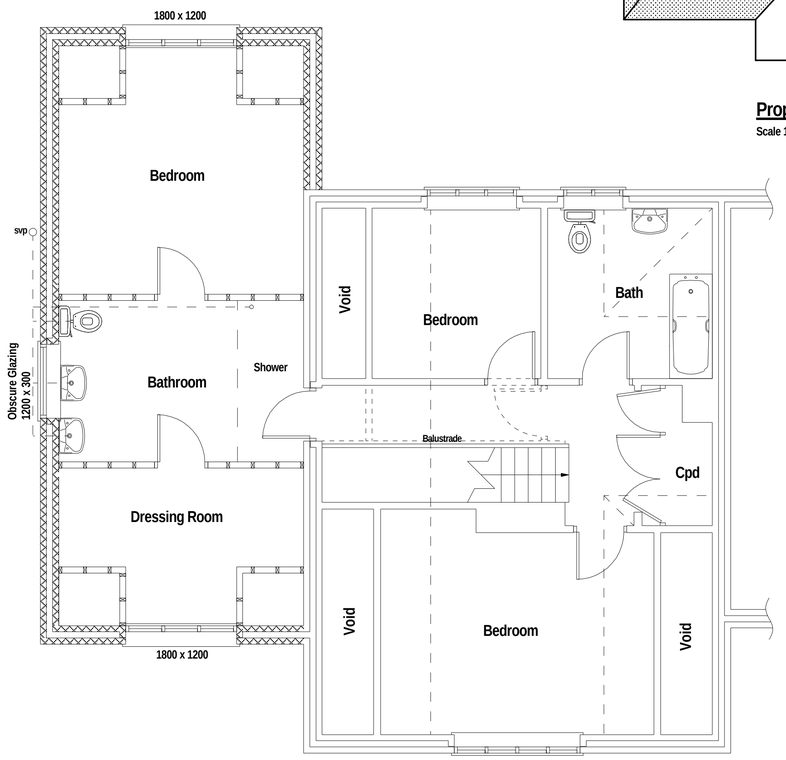

Proposed First Floor Layout

Scale 1:50

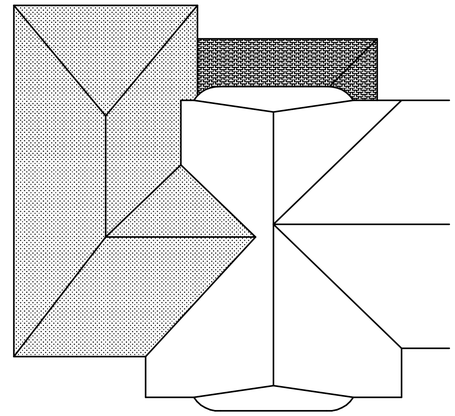

Proposed Roof Plan

Scale 1:50

Sussex Building Plans

101 Felpham Way
Bognor Regis
West Sussex
PO22 8QB

Email: lee@sussexbuildingplans.co.uk
Tel: 01243 583715

© Copyright Sussex Building Plans 2011

DRAWING TITLE:

Proposed Layout Plans & Elevations

JOB TITLE:

Proposed Rear & Side Extension
125 Middleton Road
Middleton on Sea
Bognor Regis
West Sussex
PO22 6DA

CLIENT:

Mr A Entecott
125 Middleton Road
Middleton on Sea
Bognor Regis
West Sussex
PO22 6DA

Scale: 1:50, 1:100	Date: 23/01/2012
DRG No. AE02	Rev. No. 02

ARCHITECT COUNCIL MEMBER

PDF created with pdfFactory Pro trial version www.pdffactory.com