


# Block Plan - Location Plan

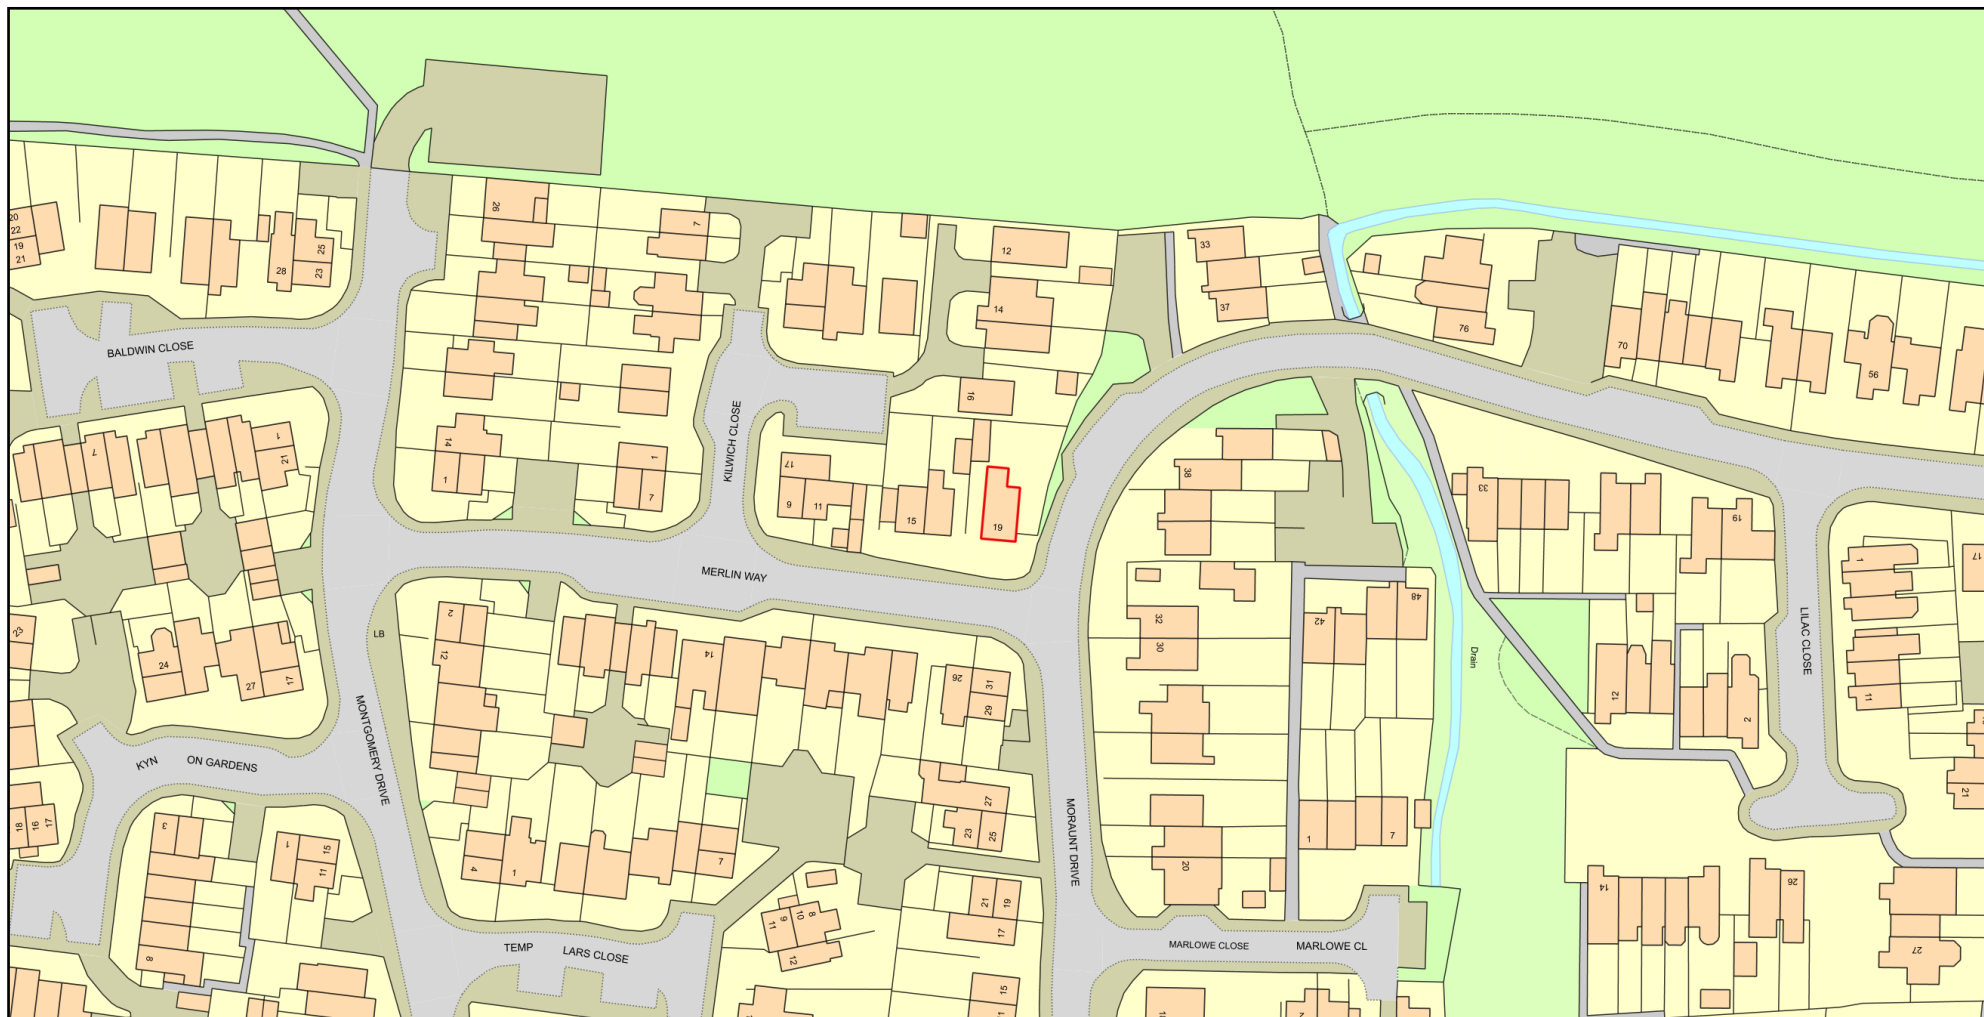

0 50  
Metres



Plan Produced for: Paul Holman

Date Produced: 11 May 2021

Plan Reference Number: TQRQM21131112842408

Scale: 1:1250 @ A4

© Crown copyright and database rights 2021 OS 100042766