
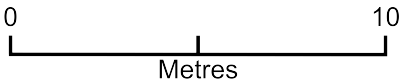


Block Plan

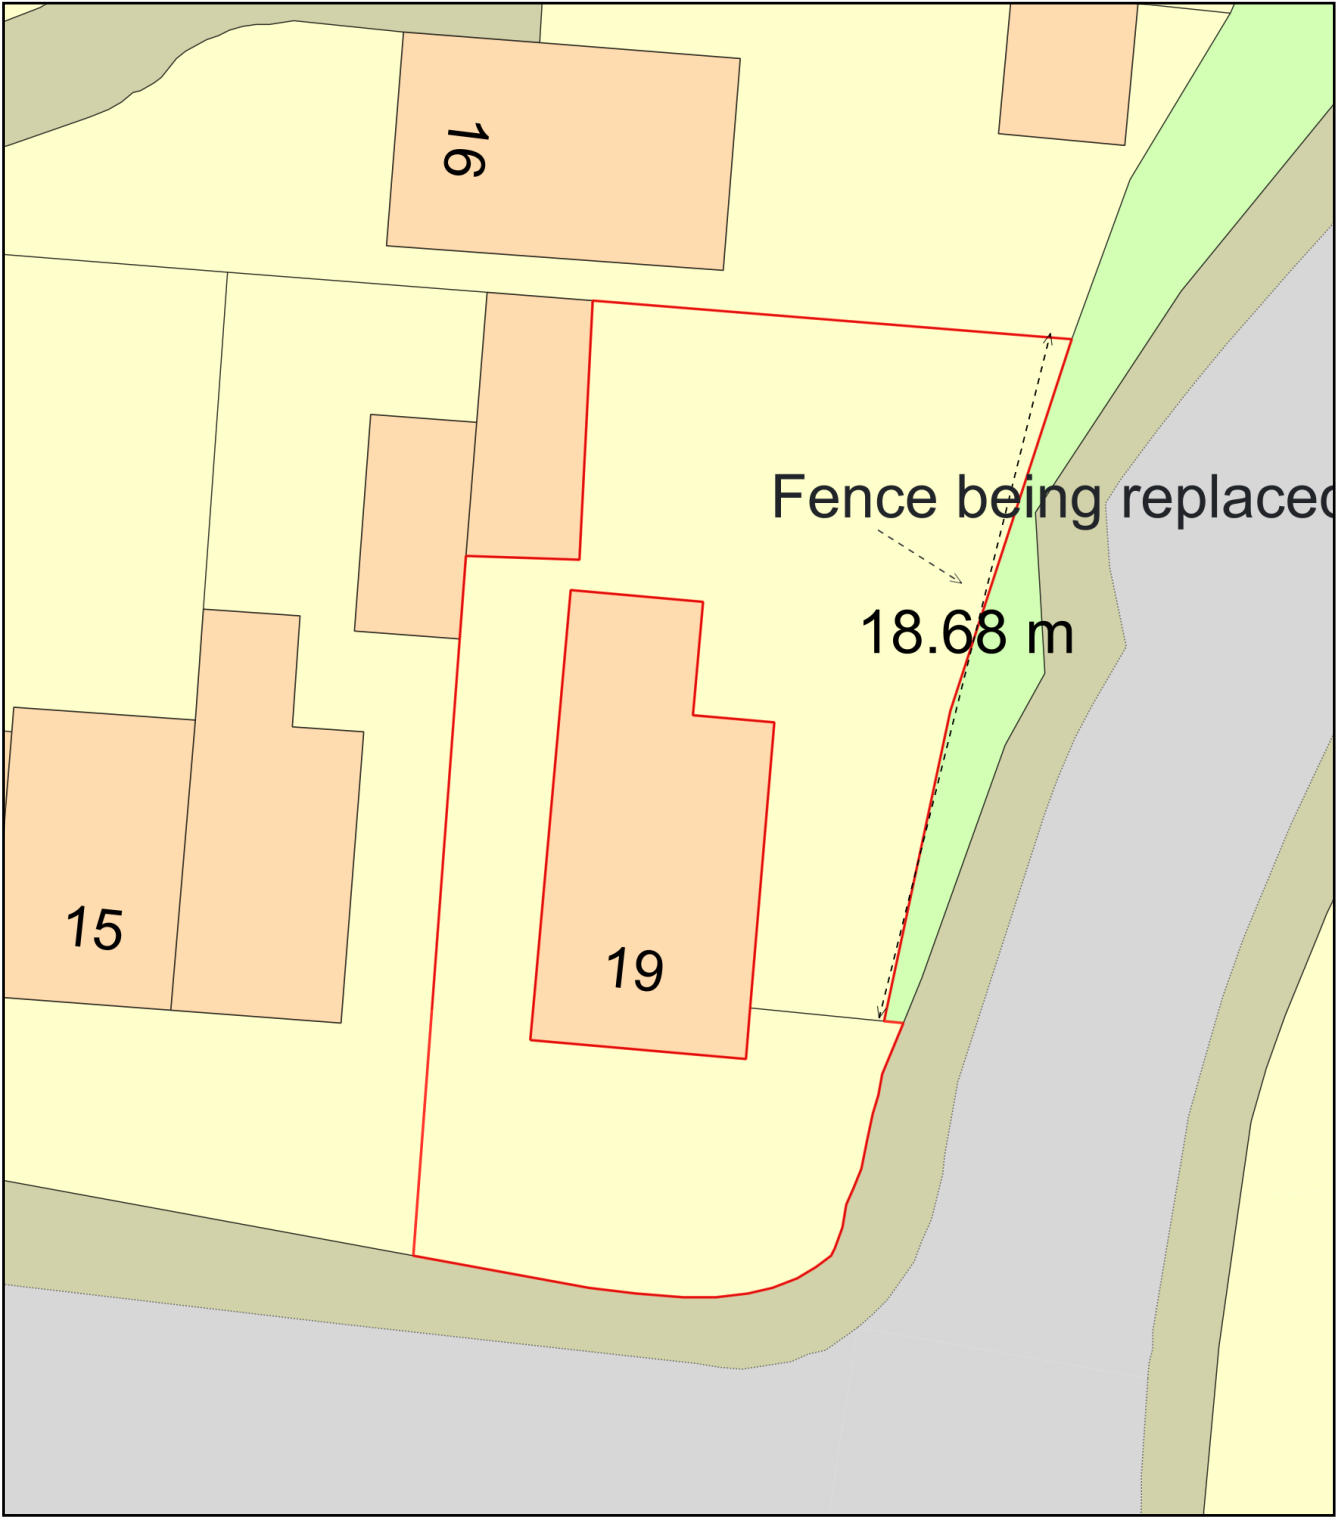

Plan Produced for: Paul Holman

Date Produced: 13 May 2021

Plan Reference Number: TQRQM21133151813472

Scale: 1:200 @ A4