



PROPOSED SINGLE STOREY EXTENSION AT 42, SEA WAY, MIDDLETON-ON-SEA FOR MR. & MRS. D. BURDETT.

proposed wall location


proposed roof plan
1 : 100

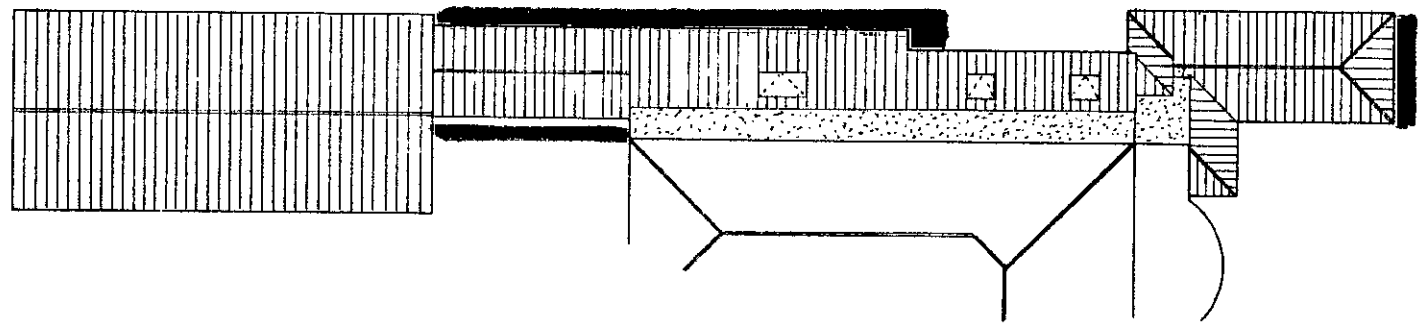

existing roof plan

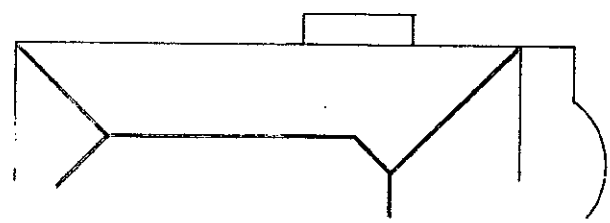

location plan
1 : 1250

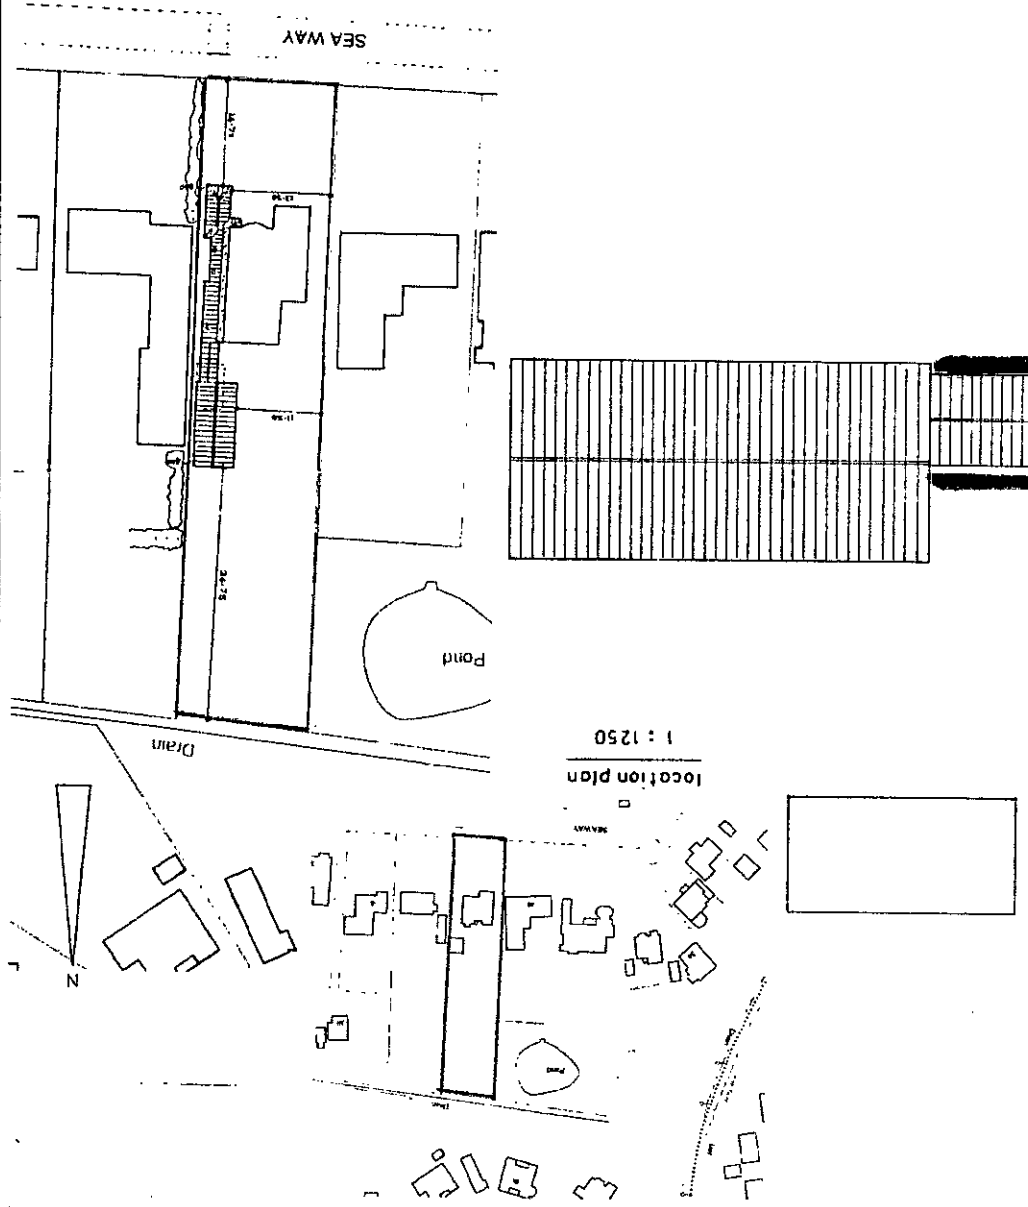

block plan
1 : 500

sheet 3 of 4

Bryan Butcher
Rainbow Cottage
Nylindor Lane
Bognor Regis
PO21 3JX
01243 26871
01243 233442
bryan.butcher@btinternet.com
www.bryanbutcher.com