


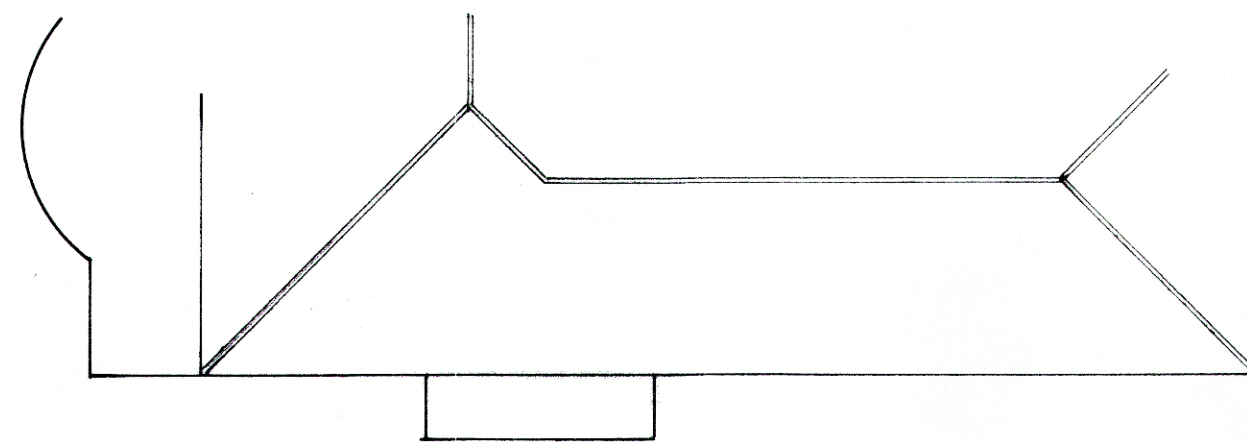


existing roof plan




location plan

1 : 1250

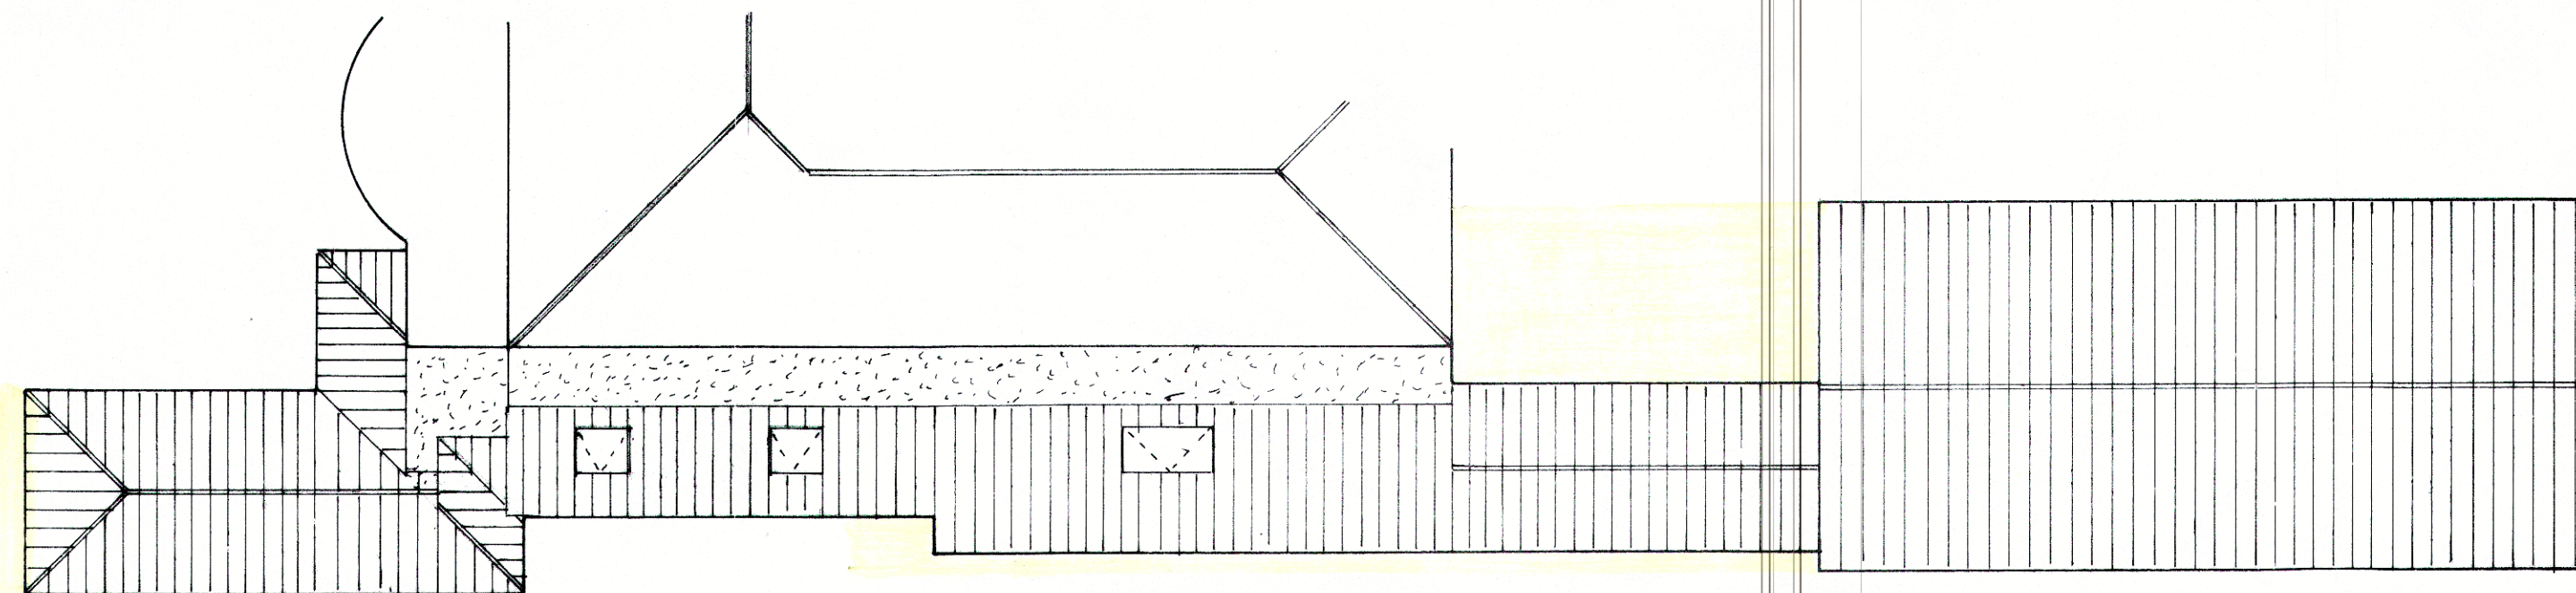

proposed roof plan

1 : 100

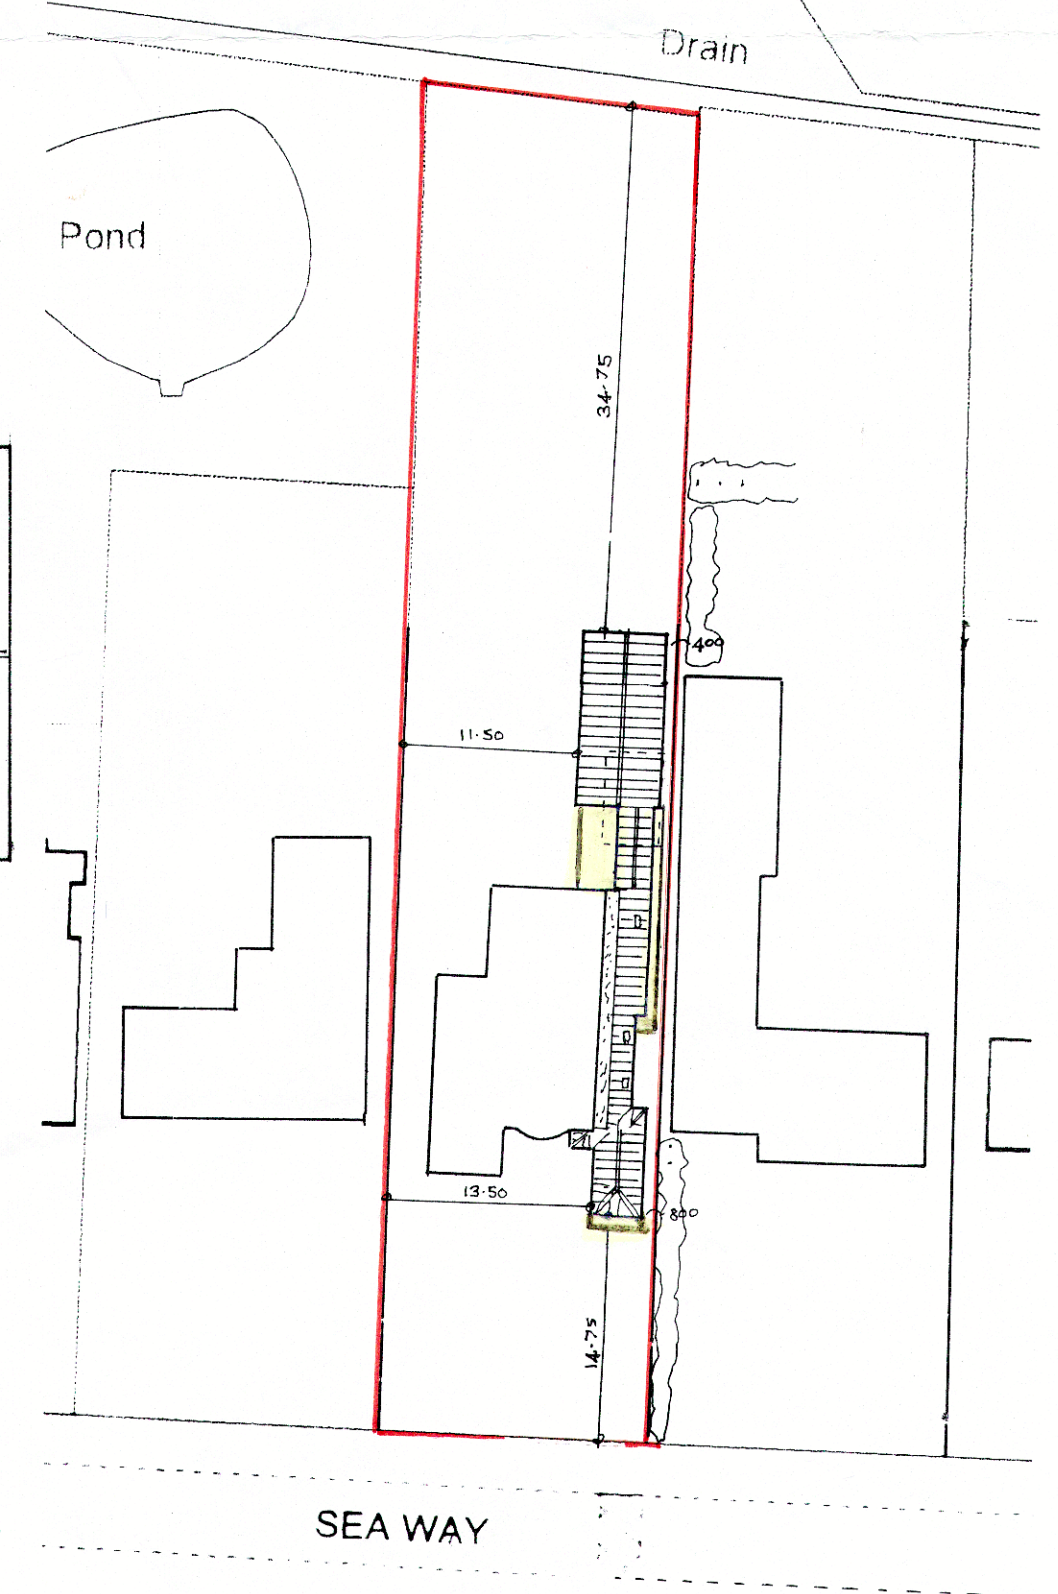

block plan

1 : 500

sheet 3 of 4

PROPOSED SINGLE STOREY EXTENSION AT 42, SEA WAY, MIDDLETON-ON-SEA FOR MR. & MRS. D. BURDETT.

Bryan Butcher
Rainbow Cottage
Nyetimber Lane
Bognor Regis PO21 3JX
01243 266871
07973 233442
bryan.butcher@btinternet.com
www.bryanbutcher.com