
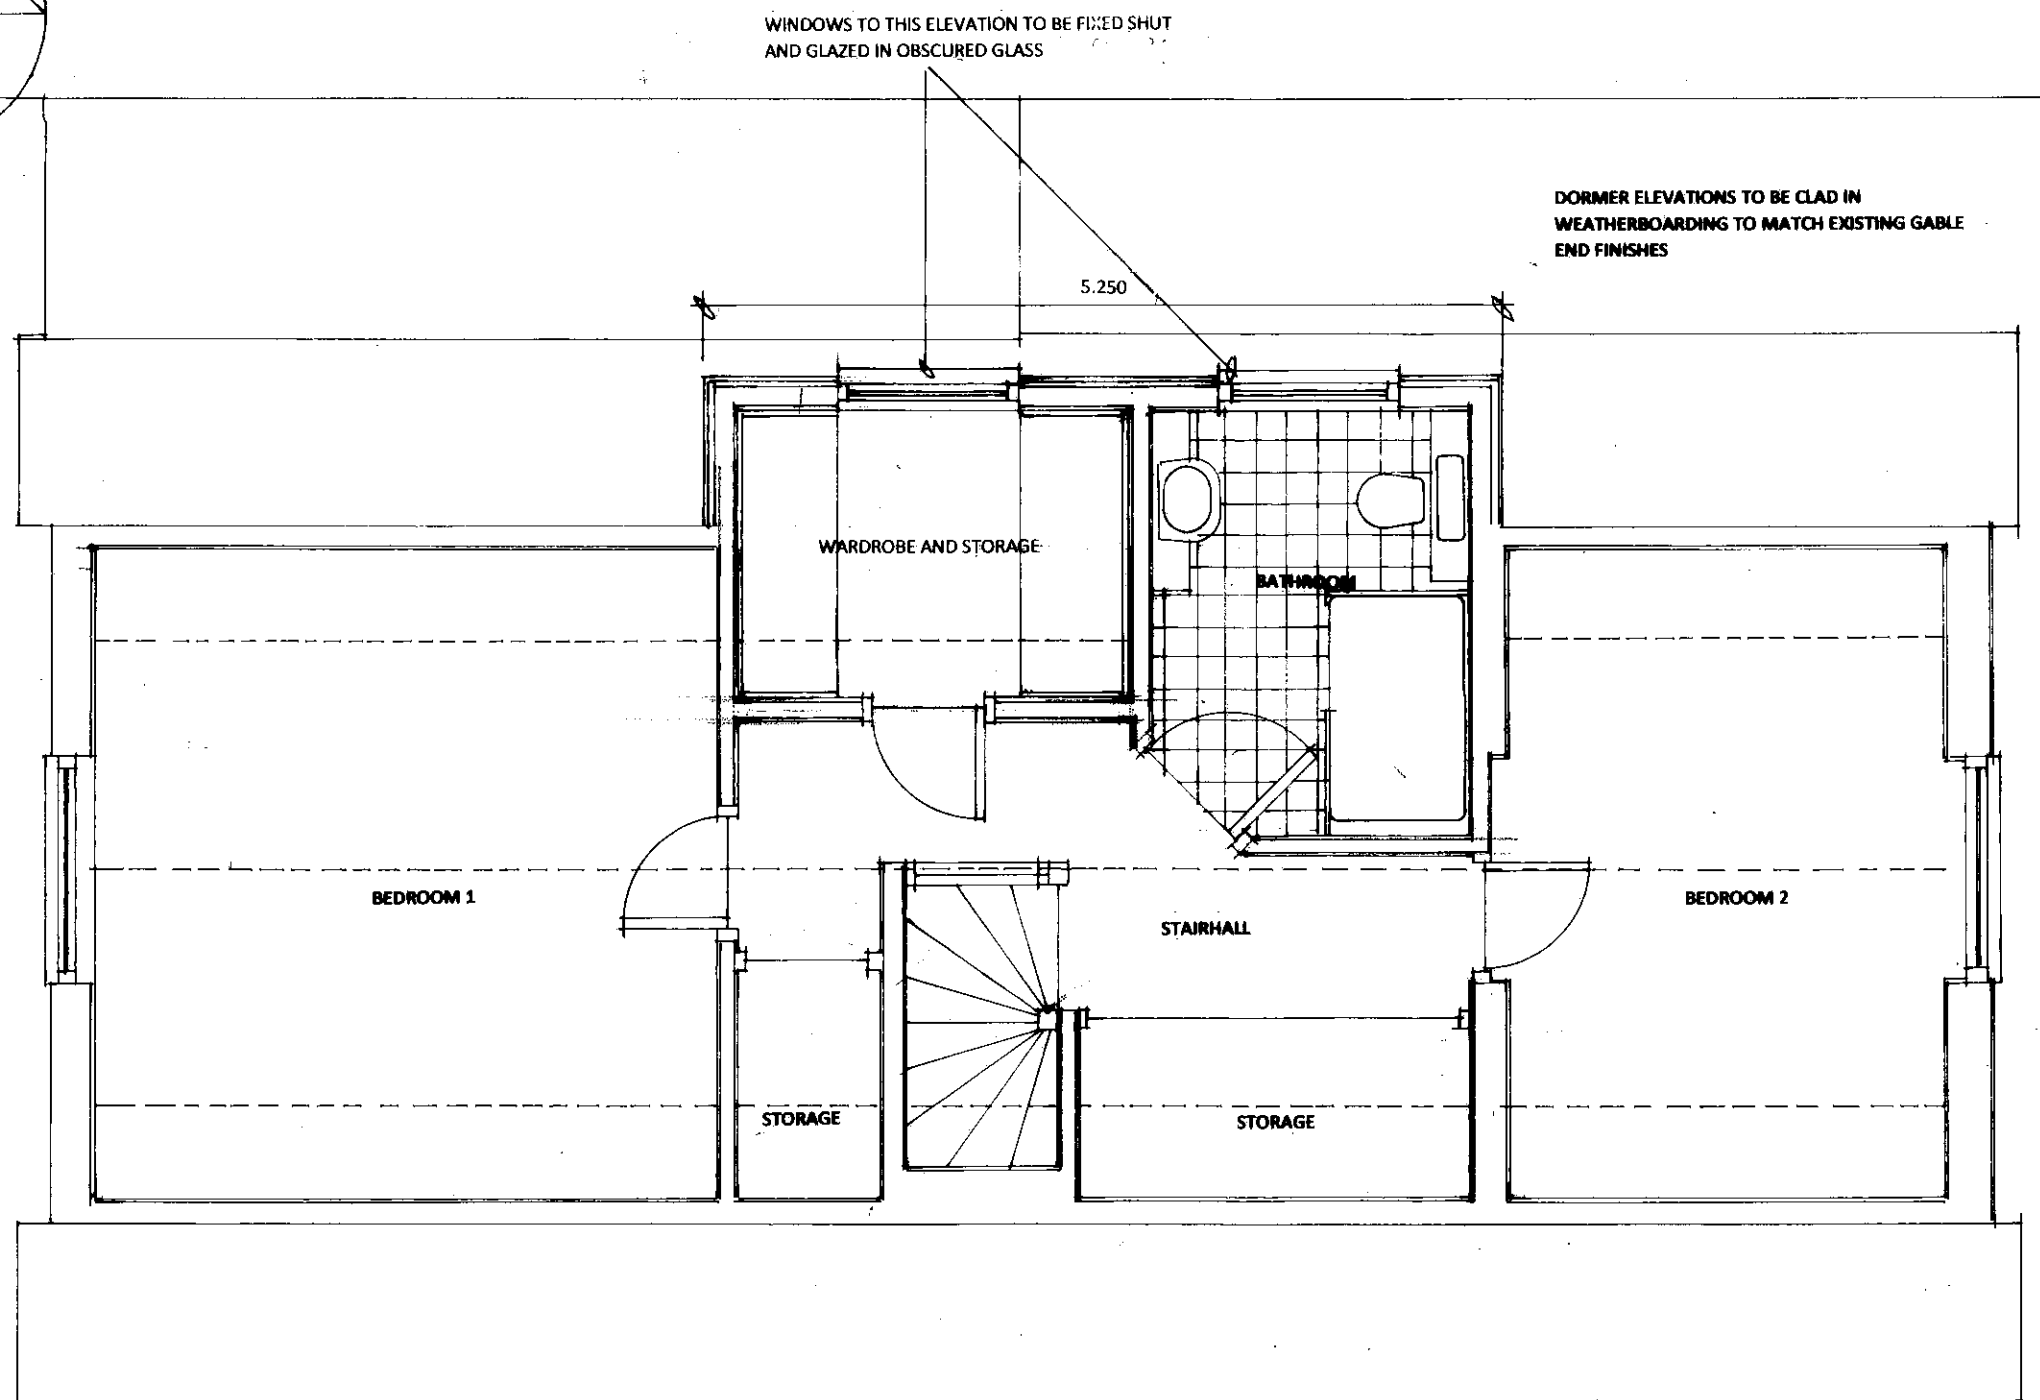


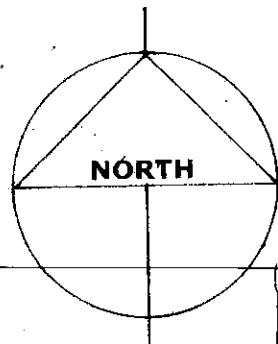

This drawing is the copyright of the Architect and must not be reproduced or used without the Architect's permission. Figured dimensions are to take precedence over scaled dimensions. The Contractor is responsible for checking all figured dimensions on drawings against actual site dimensions. Scaled dimensions are not to be used for construction and setting out purposes. Any discrepancies are to be reported to the Architect. This drawing should be read in conjunction with schedules, specifications and engineers drawings and details where applicable.

**DAVID BENNETT ARCHITECT**  
THE OLD COTTAGE, 10 VICARAGE LANE  
FELPHAM, WEST SUSSEX PO22 7EA  
01243 842619 and 07932 757144  
Email: davidkbennett47@gmail.com

CLIENT  
**MR AND MRS PRYOR**

PROJECT  
**ALTERATIONS AND EXTENSIONS  
18 SEA WAY, ELMER SANDS  
BOGNOR REGIS, PO22 6JY**

DRAWING TITLE  
**PROPOSED FIRST FLOOR  
DORMER BATHROOM EXTENSION**

SCALE  
**1/50 at A3**

REFERENCE  
**11521.14**