
ARUN DISTRICT COUNCIL:M/72/07/ 02/07/2007

ARUN DISTRICT COUNCIL
No. M 72 07
RECEIVED 2/7/07

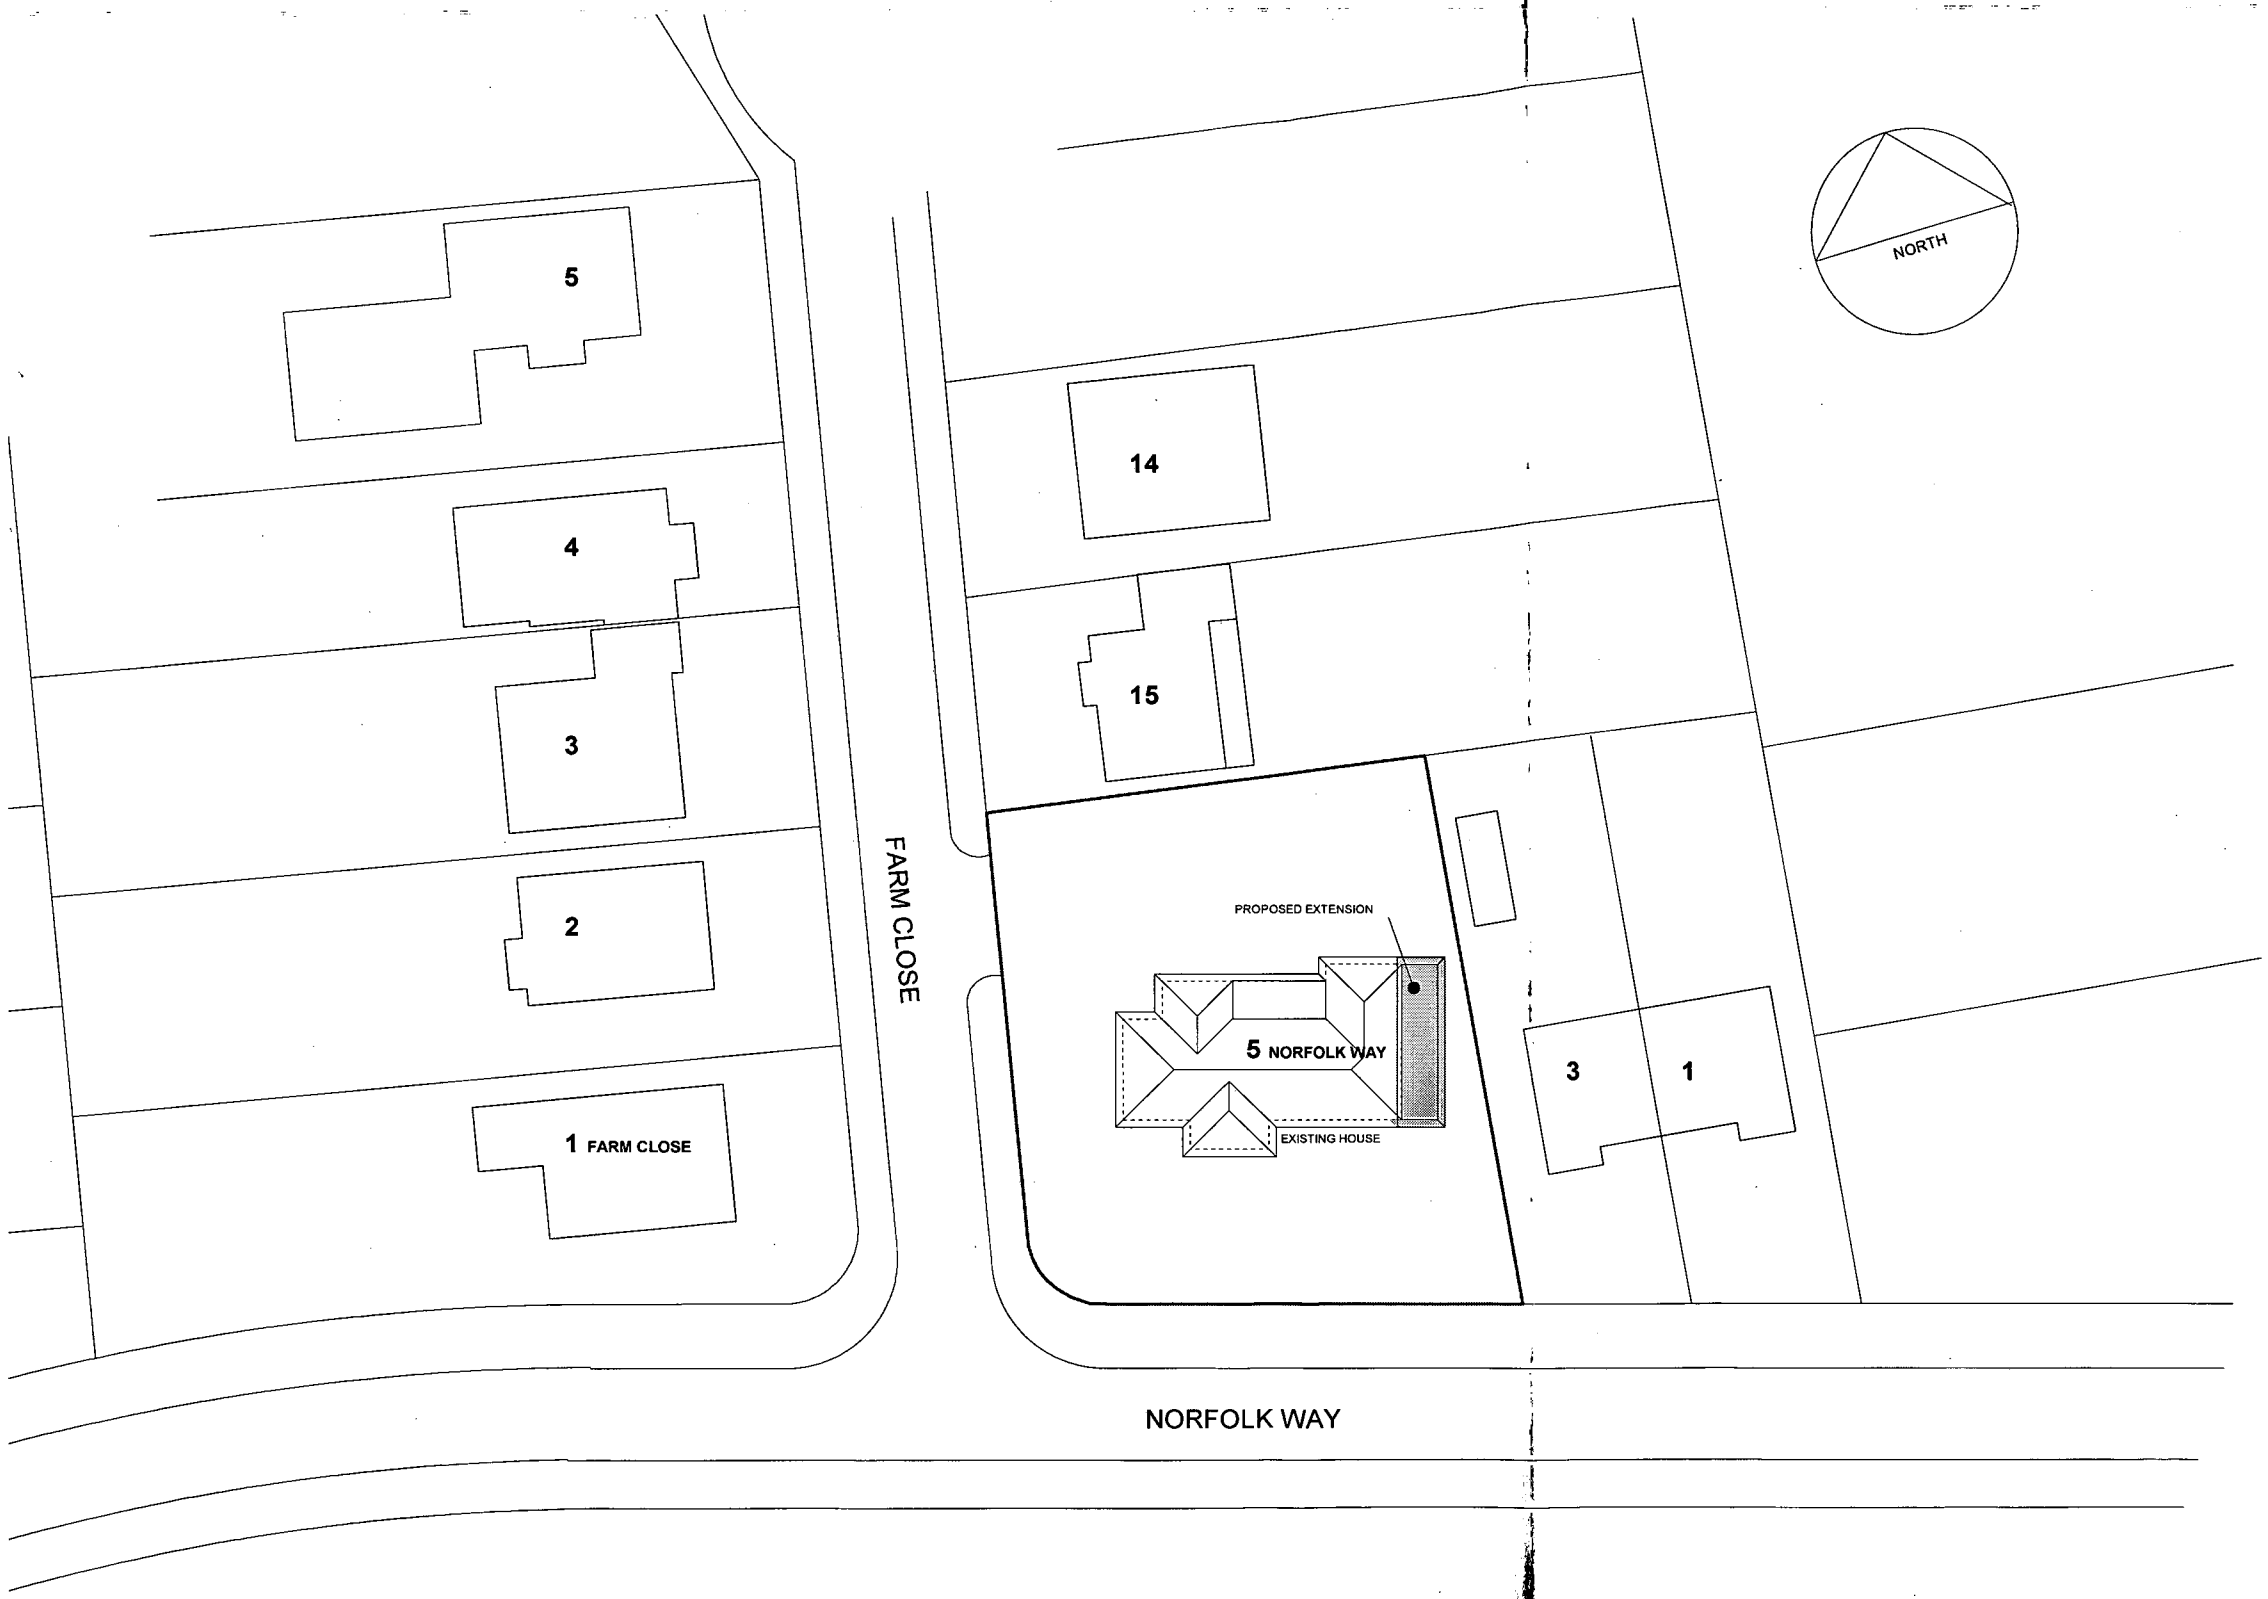

5 NORFOLK WAY ELMER SANDS
BOGNOR REGIS PO22 6JG

PROPOSED SINGLE STOREY EXTENSION

SITE PLAN

SCALE 1:200@ a1 + 1:400@a3 14.06.2007

PL.01