

ARUN DISTRICT COUNCIL:M/72/07/ 02/07/2007

ARUN DISTRICT COUNCIL
No. M 72 07
RECEIVED 2/7/07

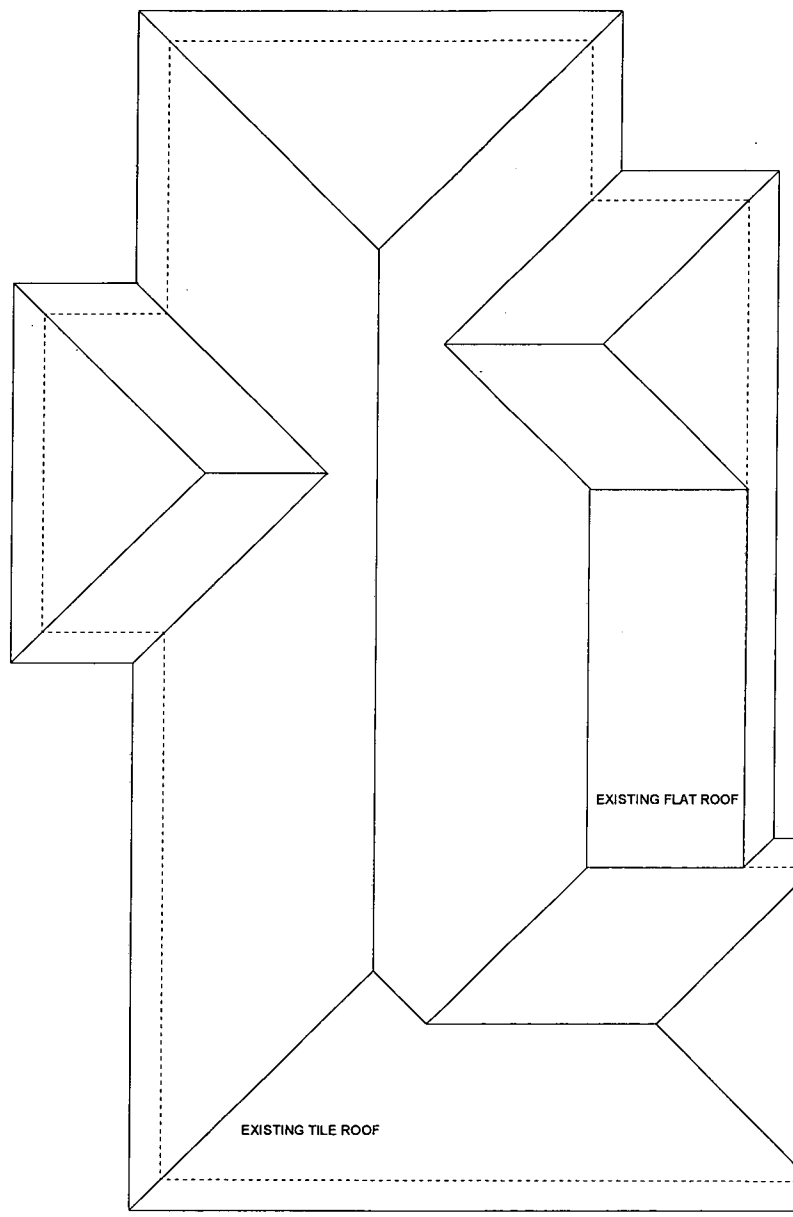

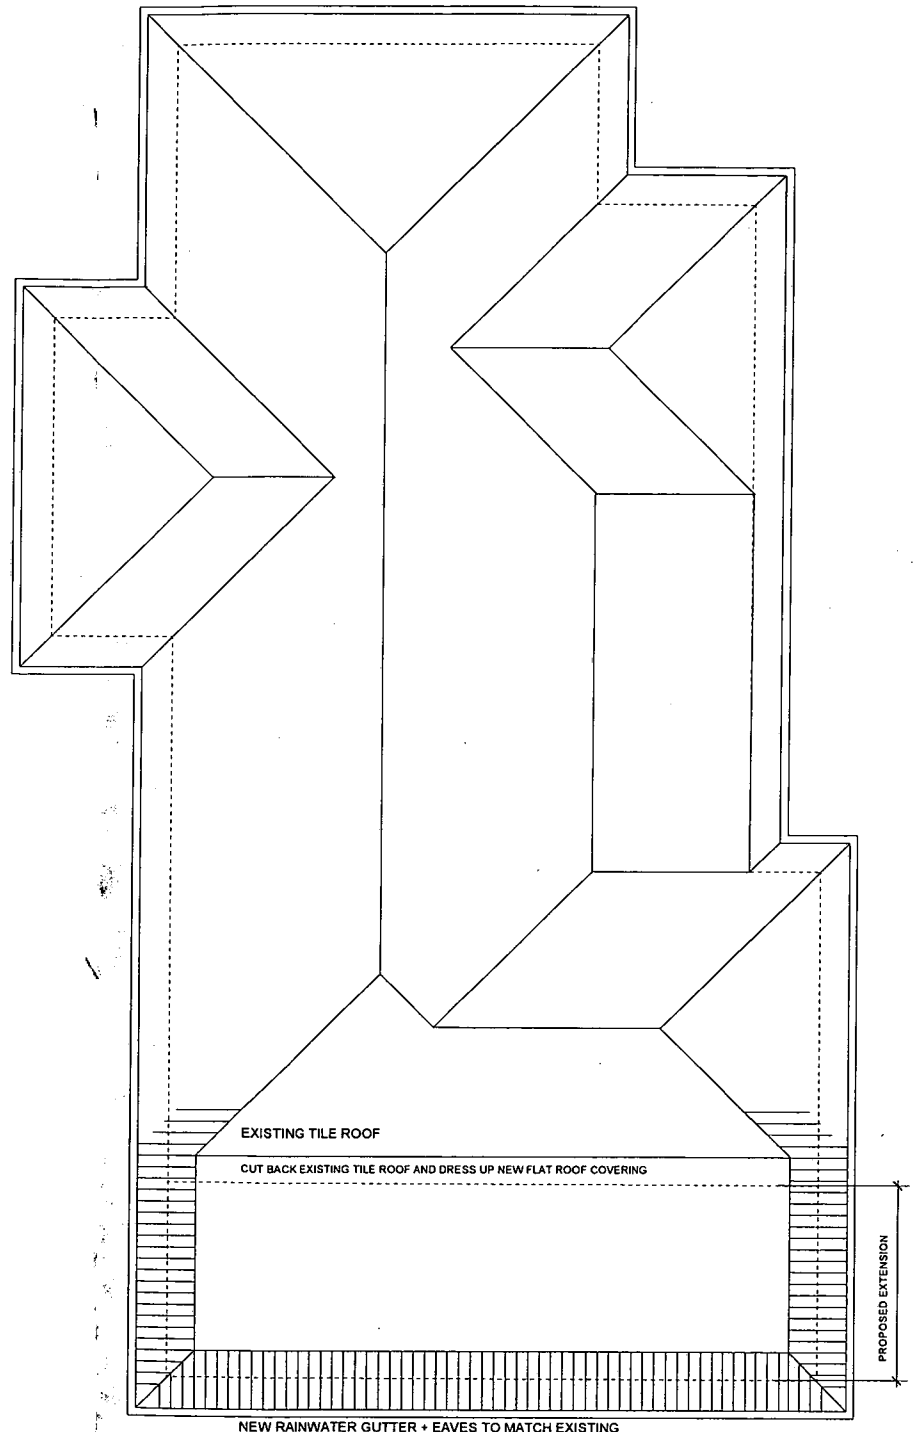

BOUNDARY HEDGE

BOUNDARY HEDGE

0 1 2 3 4 5 6 7 8 9 10 metres

ROOF PLAN AS PROPOSED

5 NORFOLK WAY ELMER SANDS
BOGNOR REGIS PO22 6JG

PROPOSED SINGLE STOREY EXTENSION

ROOF PLAN

SCALE 1:50@ a1 + 1:100@a3 14.06.2007

PL.03