


Extension Materials key:
(FC) Fibre cement weatherboard cladding, colour gray, to match existing.
(Up) UPVc fascia/soffit, colour white, to match existing.
(T) Clay plain tiles, colour heather, to match existing.
(Rt) Clay plain half round ridge tile, colour heather, to match existing.
(Rw) UPVc rainwater goods, colour black, to match existing.

Extension Volume Calculation:
3.561m x A = 8.240m3
2.287m x C = 7.410m3
1.718m x C ÷ 2 = 2.783m3
8.240m3 + 7.410m3 + 2.783m3 = 18.433m3
Total volume = 18.433m3

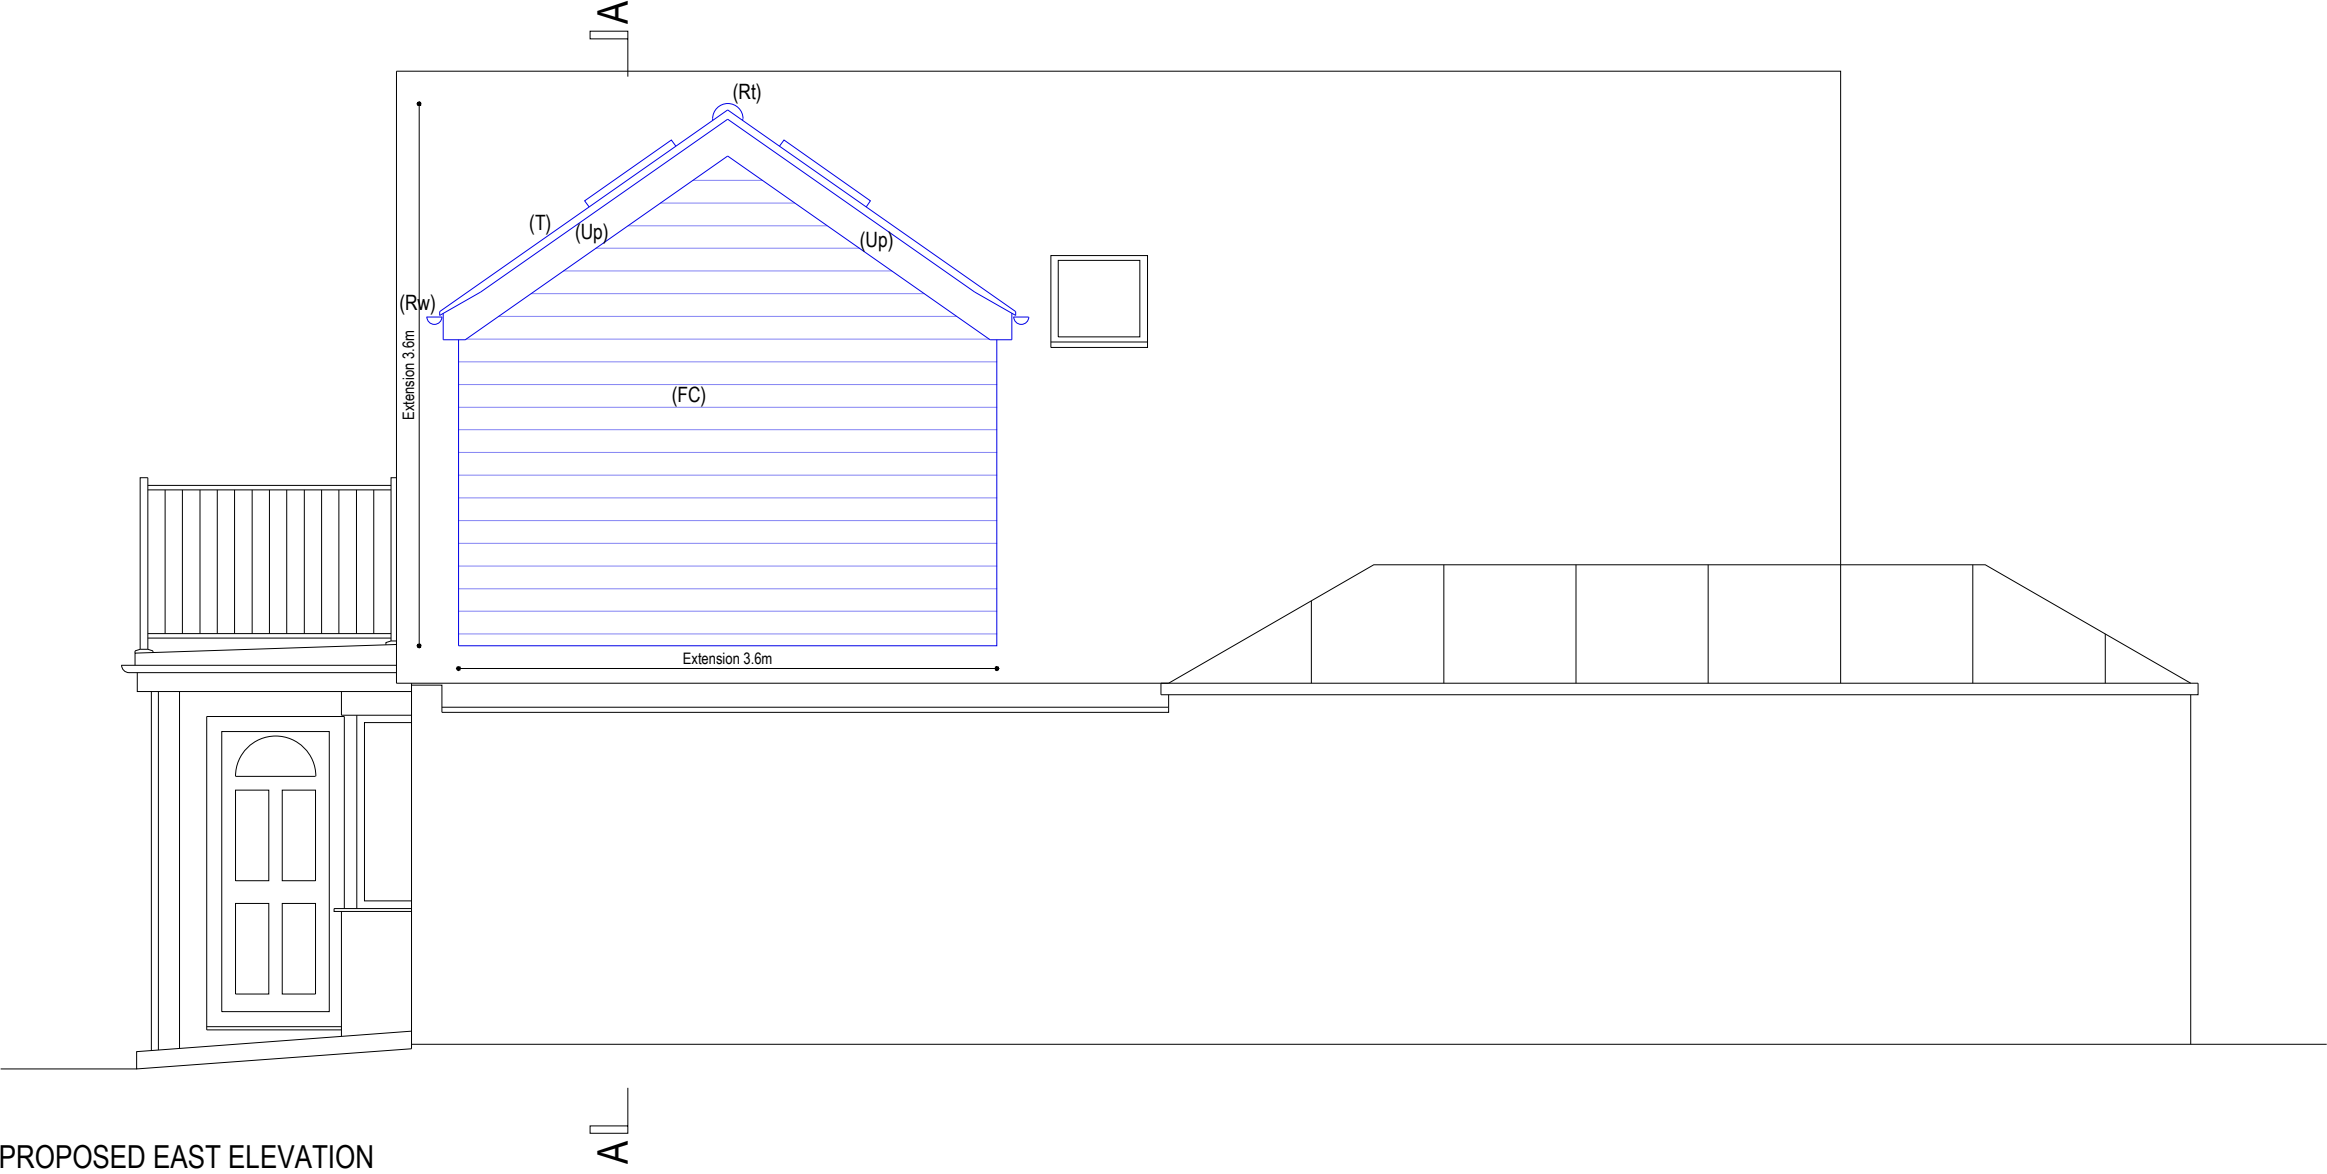

1:50 0m 0.5 1.0 1.5 2.0 2.5

EAST ELEVATION

PLANNING

REV 00 20.05.2021 First issue. DETAILED PLANNING.