
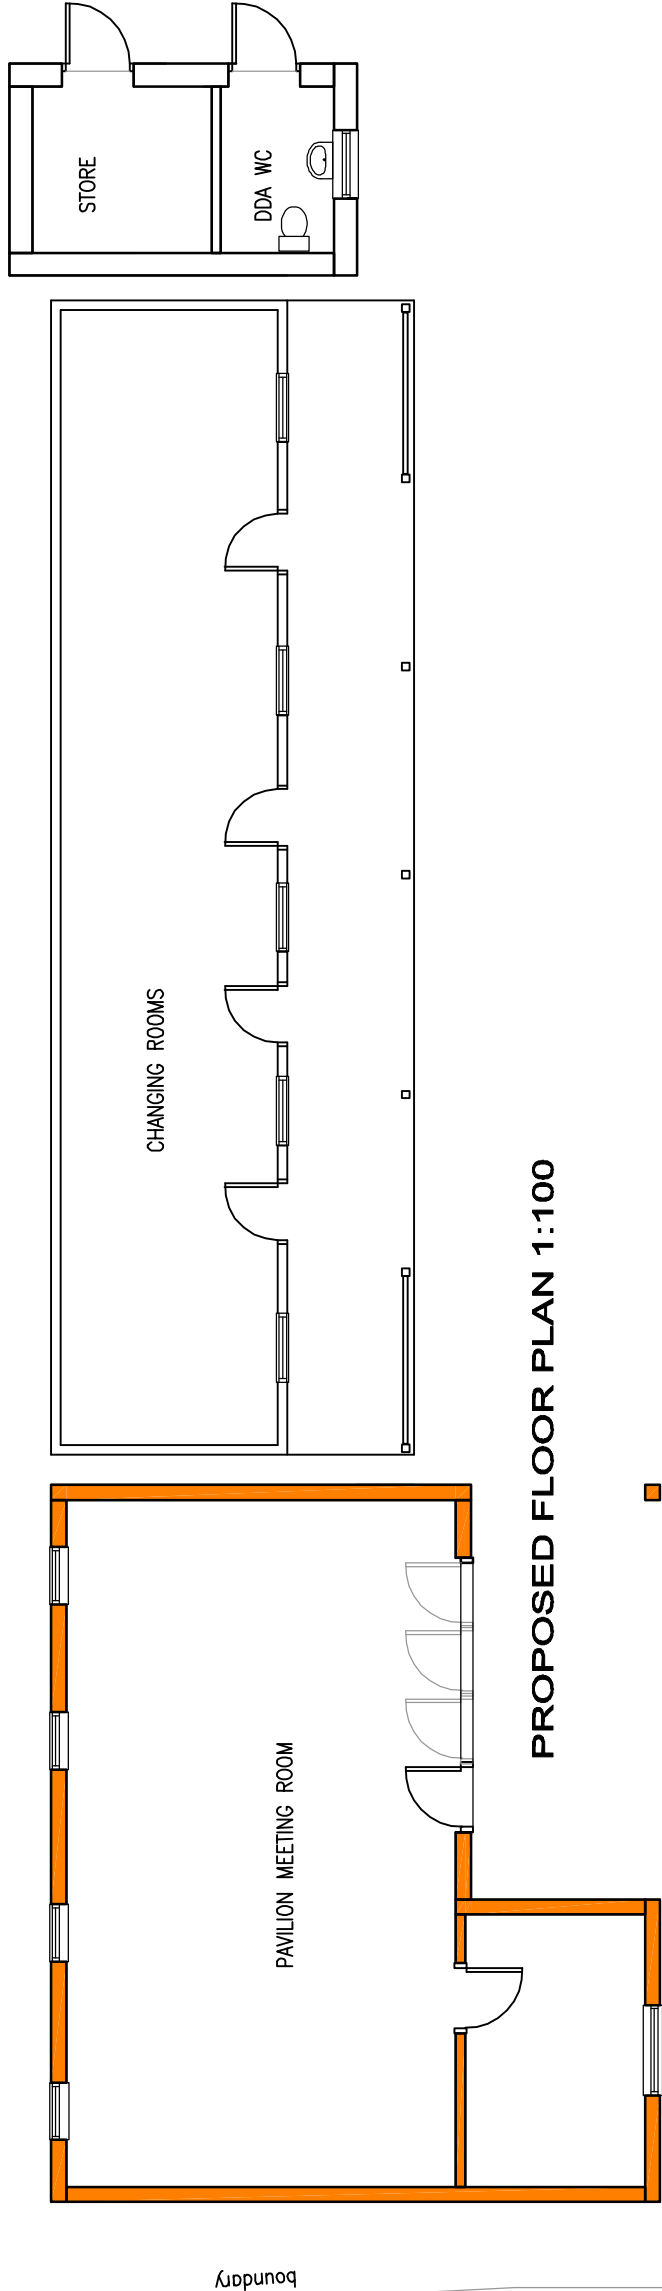
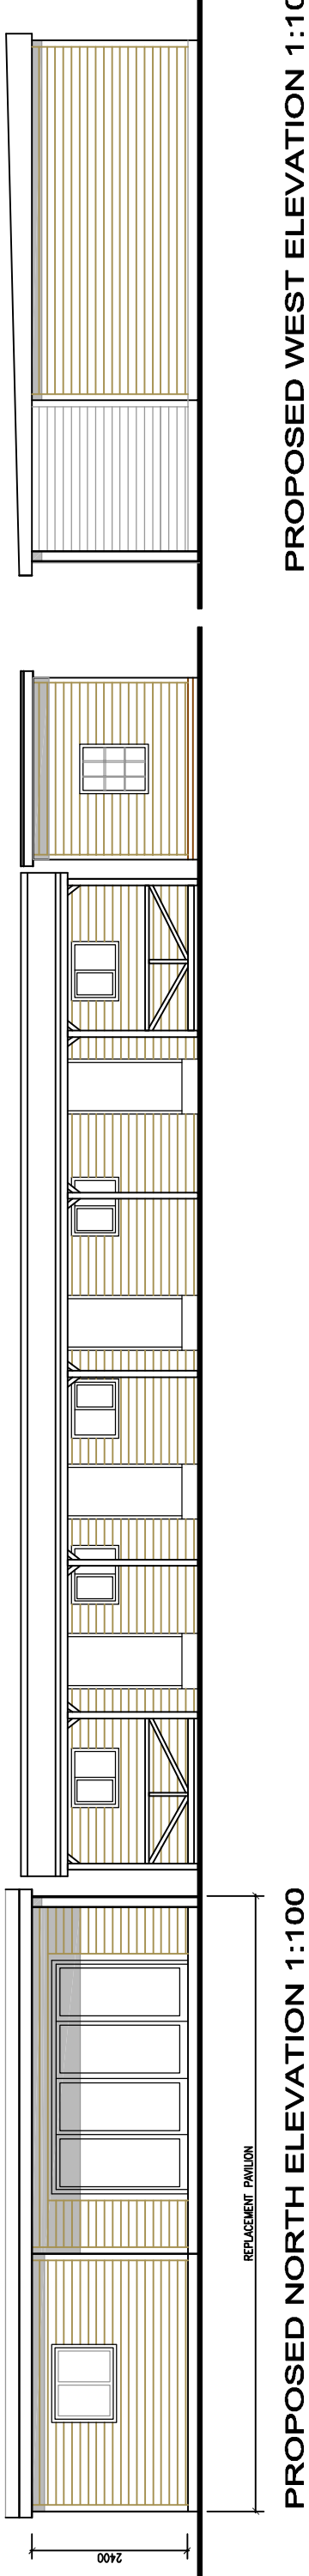


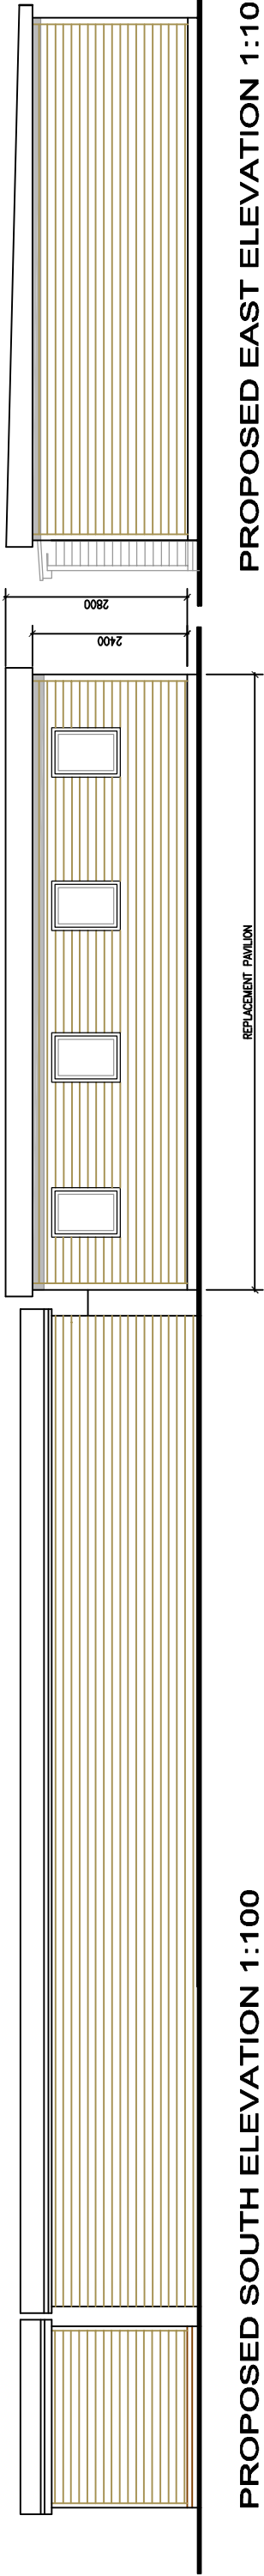

Amdesign
ARCHITECTURE DESIGN DEVELOPMENT
Leeza Aldis-Hobbs ARB RIBA SPAB
Job: 07756 329400
E-mail: leeza@amdesignltd.co.uk

PROJECT
MIDDLETON
SPORTS CLUB
3 SEA LANE
PO22 7RH
PROJECT STAGE
PI ANNING

DRAWING
PROPOSED
BOWLS CLUB PLAN
DRAWING No
296/03
SCALE
1:100
DATE
11 MAY 2019
REVISION
DRAWN
CHECKED
LA

LETTER	REVISION	DATE
This scheme is subject to town planning and all other necessary consents. All dimensions and levels to be checked on site. This drawing is to be read in conjunction with other relevant drawings and documents. Report all discrepancies to the Architect before work commences.		

