

ARUN DISTRICT COUNCIL-M/7424/PL

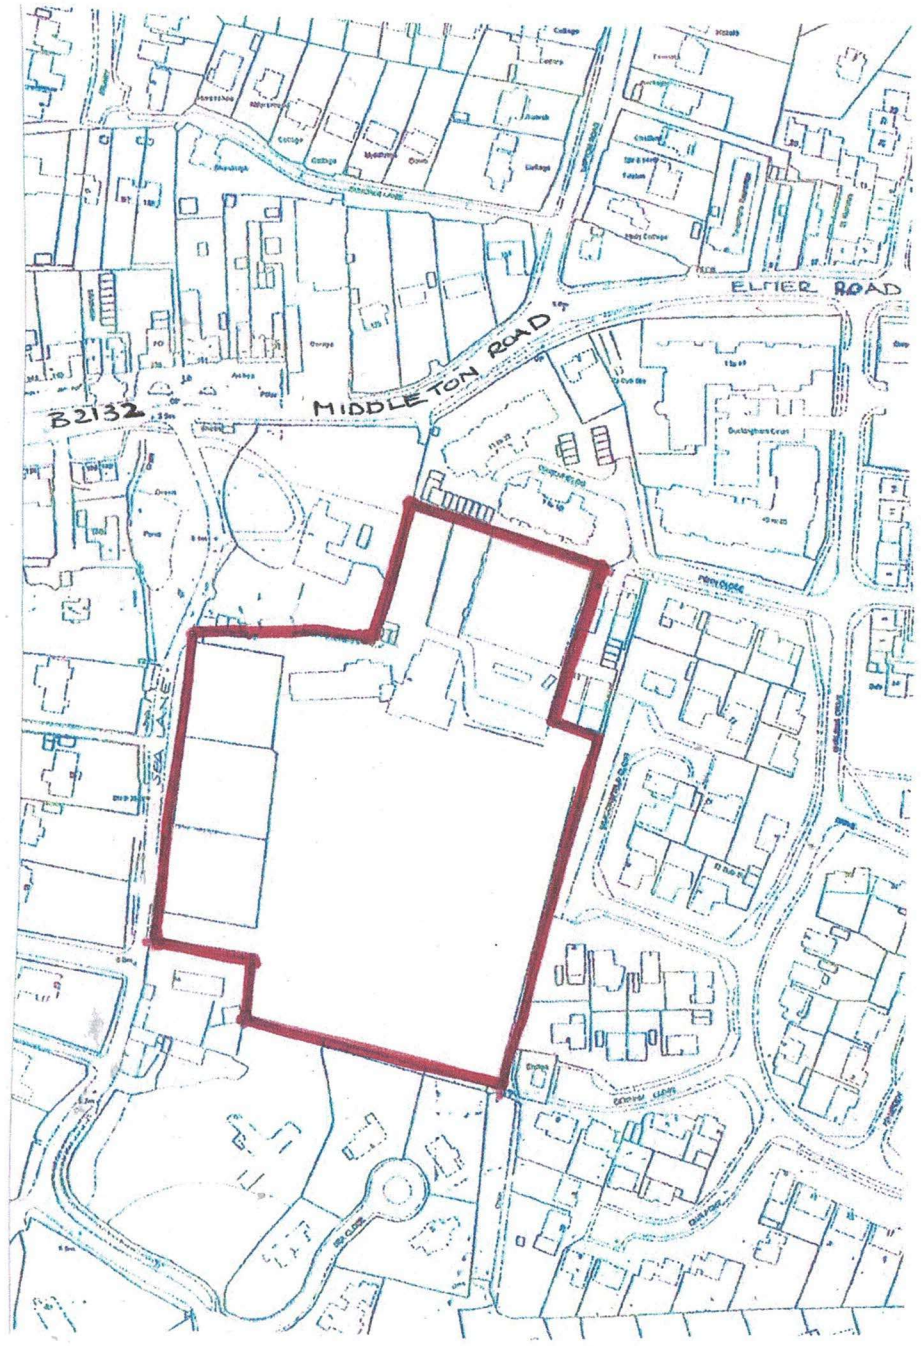

LOCATION PLAN 1:2500

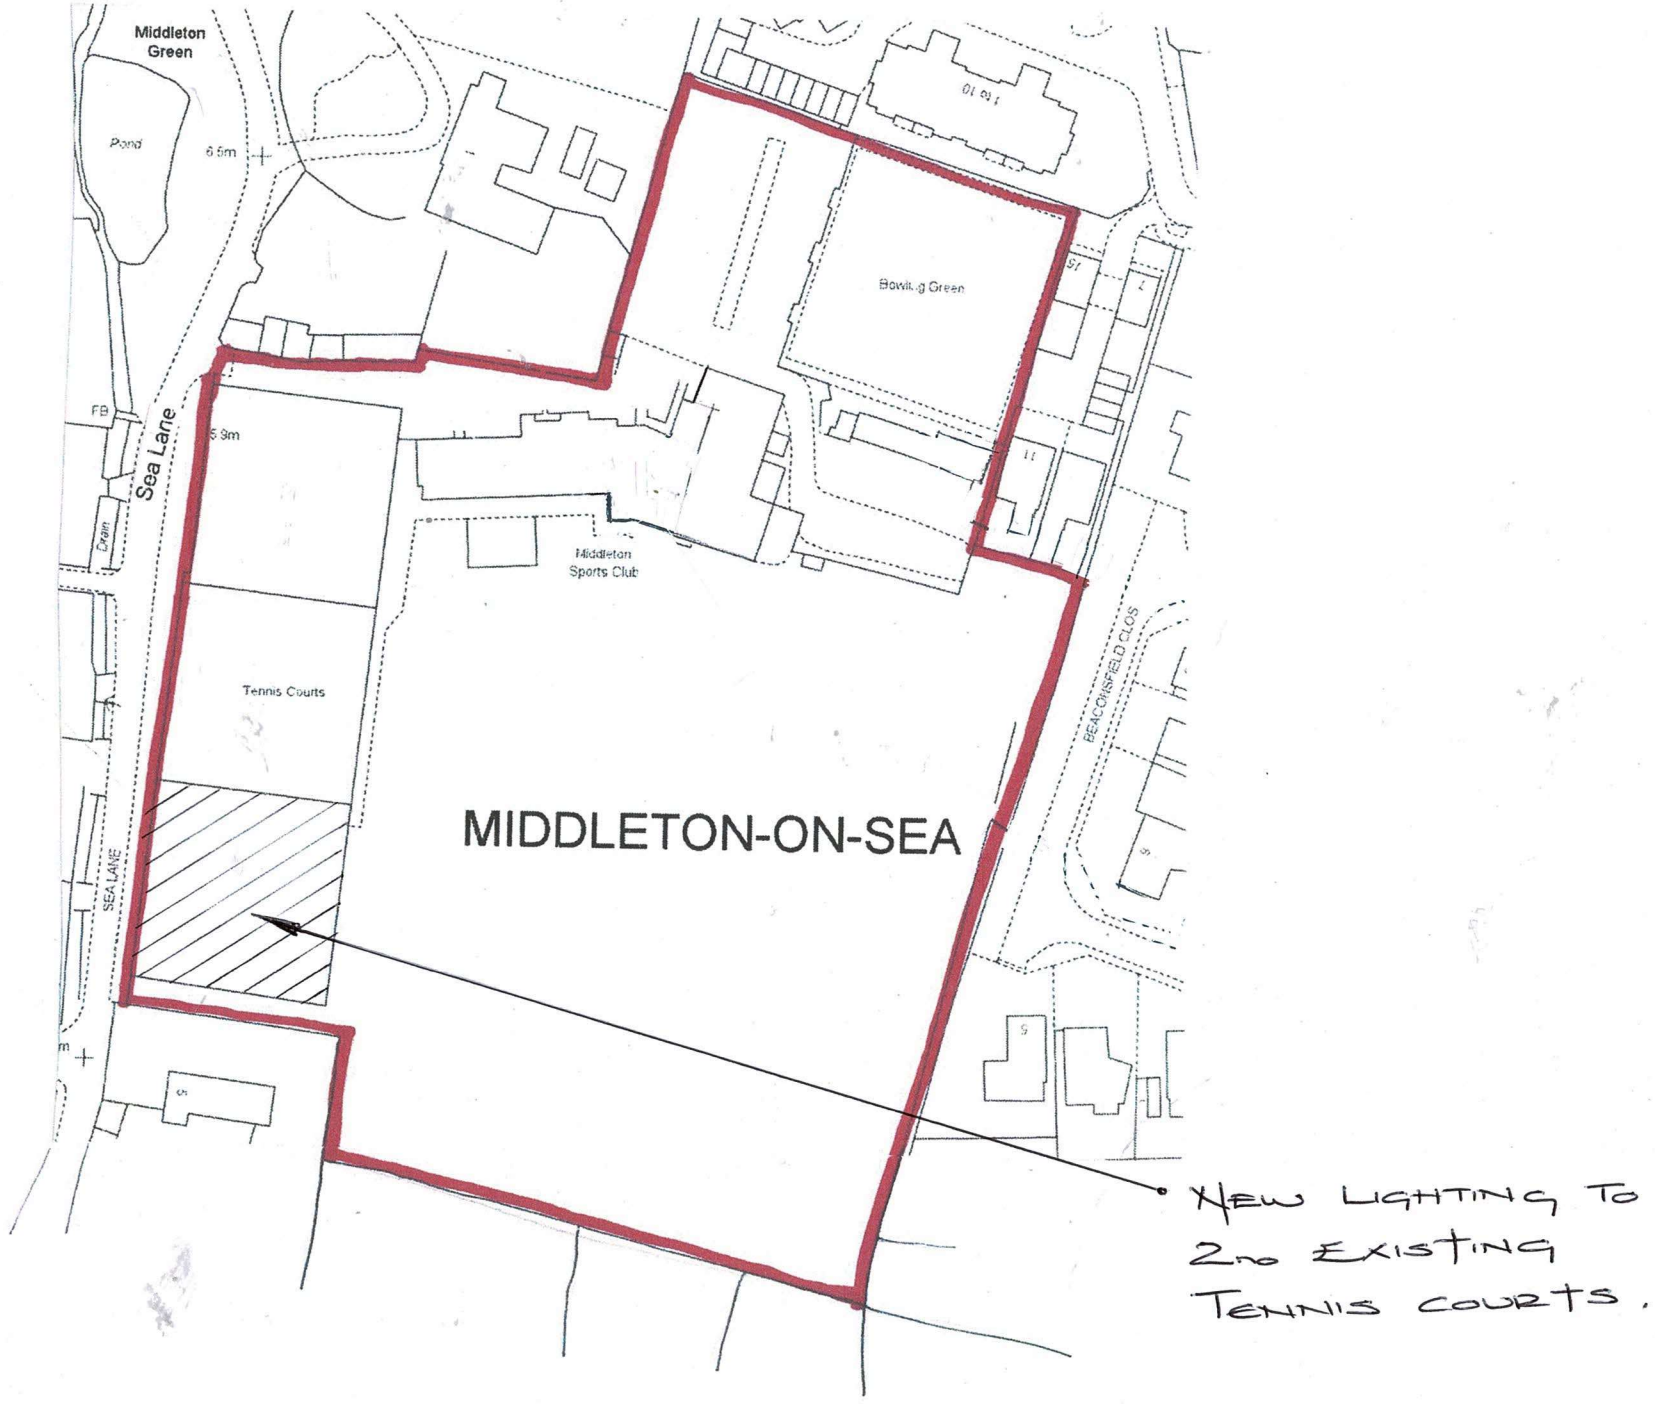

SITE PLAN 1:1250

AMdesign
ARCHITECTURE DESIGN DEVELOPMENT
Leeza Aldis-Hobbs ARB RIBA SPAB
Mob: 07756 329400
e-mail: leeza@amdesignltd.co.uk

PROJECT
MIDDLETON SPORTS CLUB
3 SEA LANE
PO22 7RH
PROJECT STAGE
PLANNING

DRAWING
LOCATION PLAN
SITE PLAN
DRAWING No 373/01
REVISION

SCALE 1:1250 1:2500 DRAWN LA
DATE AUG 2019 CHECKED

LETTER	REVISION	DATE

This scheme is subject to town planning and all other necessary consents. All dimesions and levels to be checked on site. This drawing is to be read in conjunction with other relevant drawings and documents. Report all discrepancies to the Architect before work commences. AM Design is the trading name of AM Design Ltd © AM Design Ltd. All rights reserved.

N