


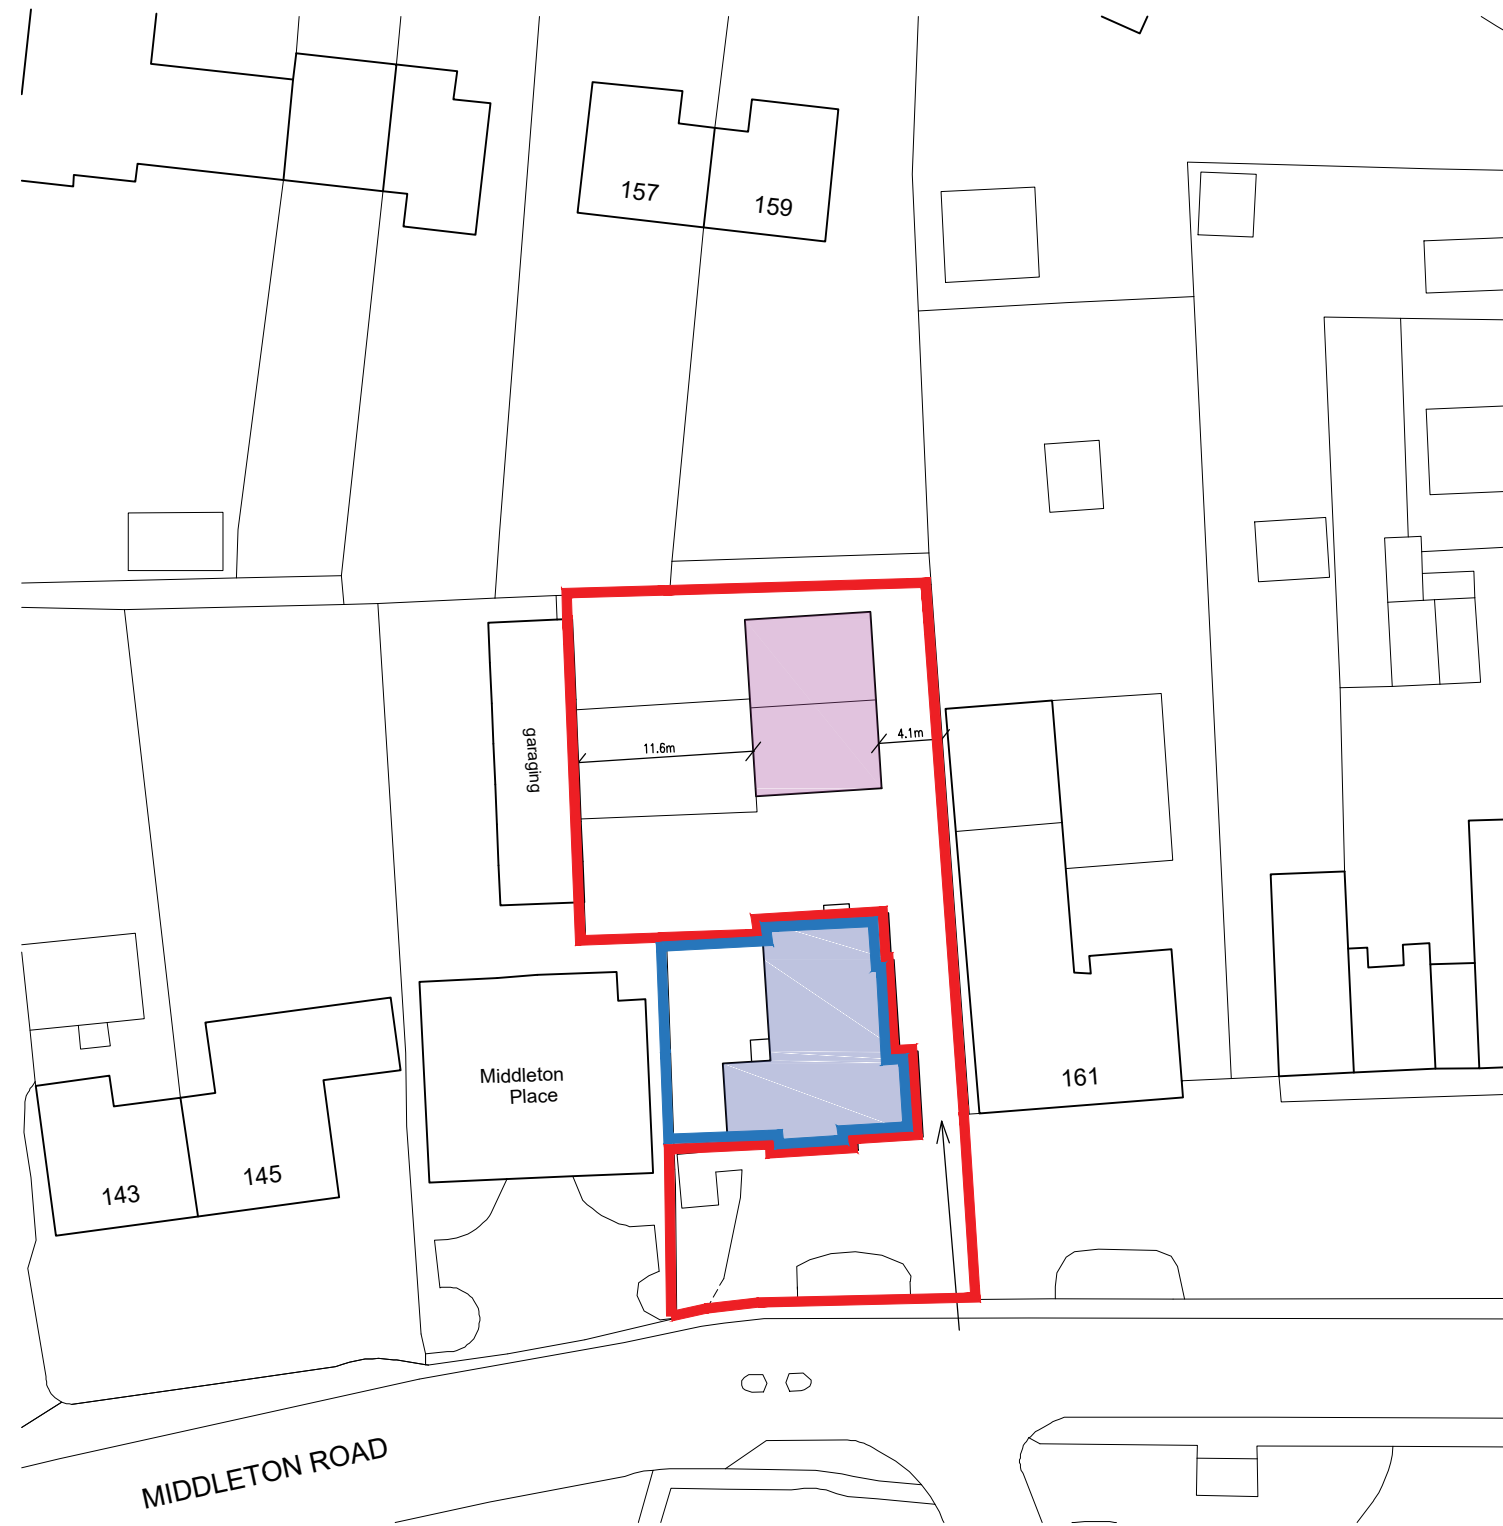

*proposed block plan*

*1:500@A3*




*proposed semi-detached chalet bungalows*



*proposed access to chalet bungalows*



*2 flats and retail - as approved scheme m/15/17/pl*

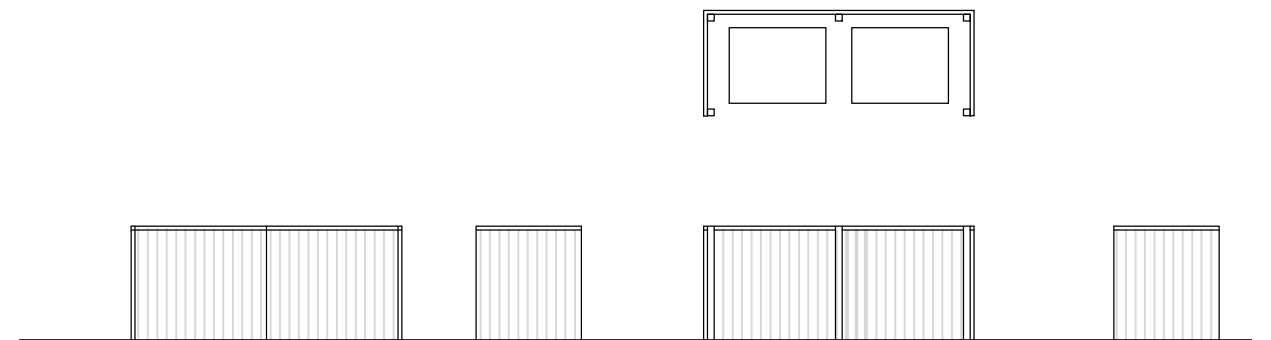

*proposed retail bin compound*

*1:100@A3*