


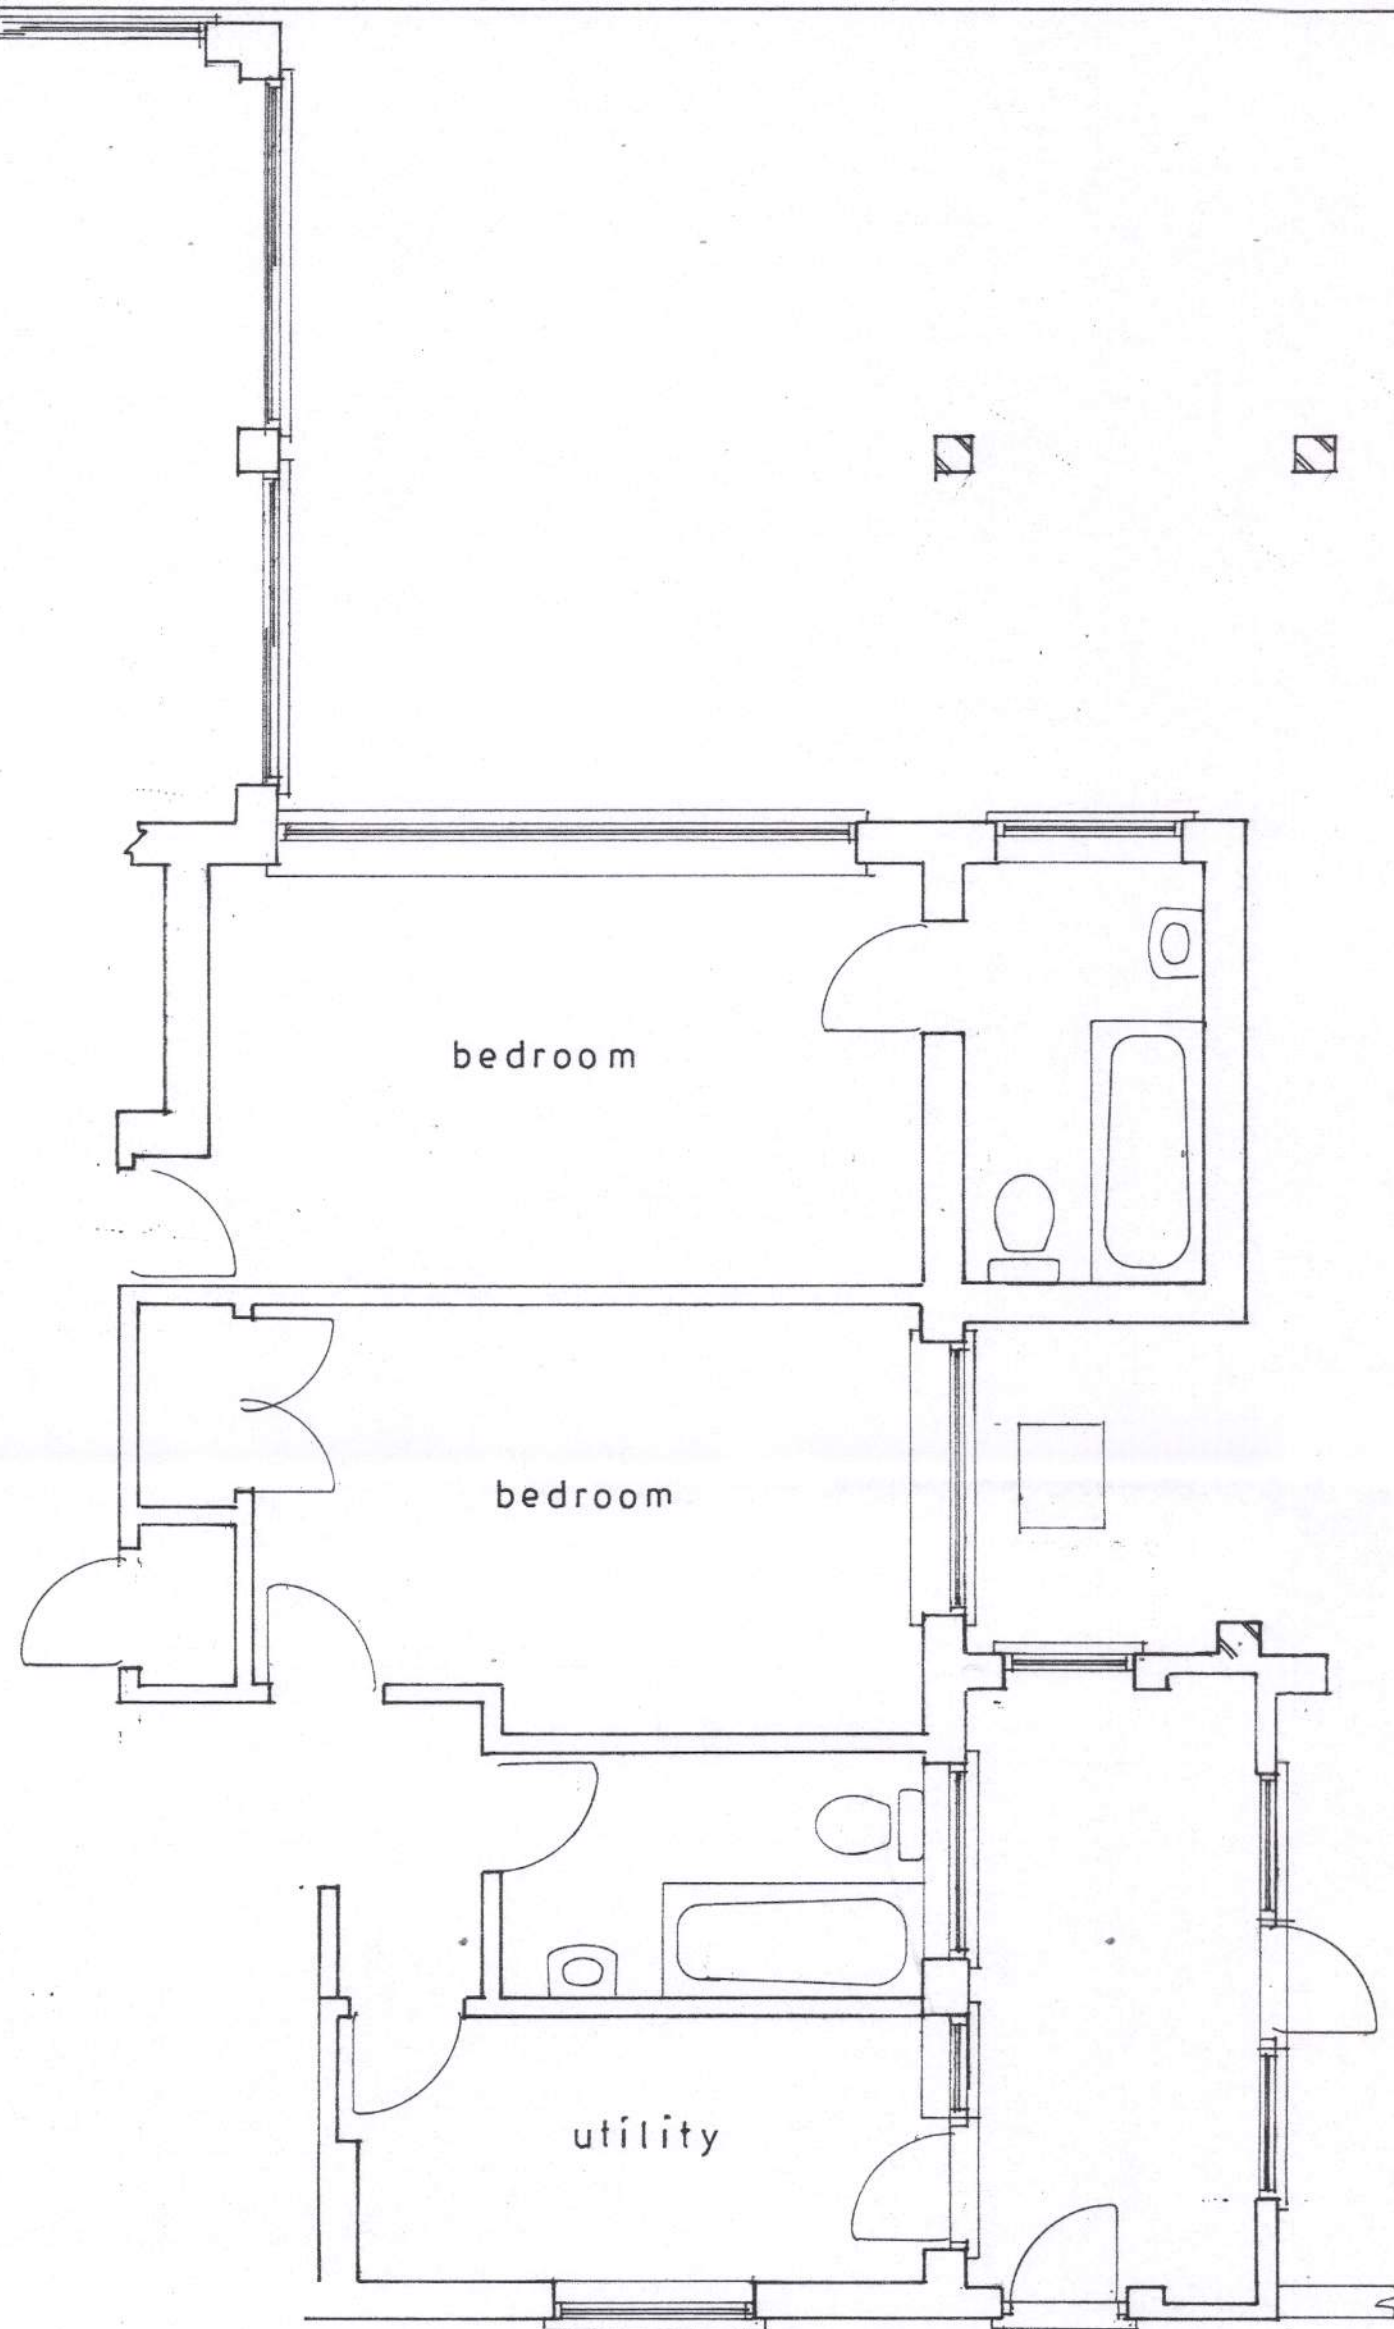


Ground floor plan
1 : 50



west



south
1 : 100

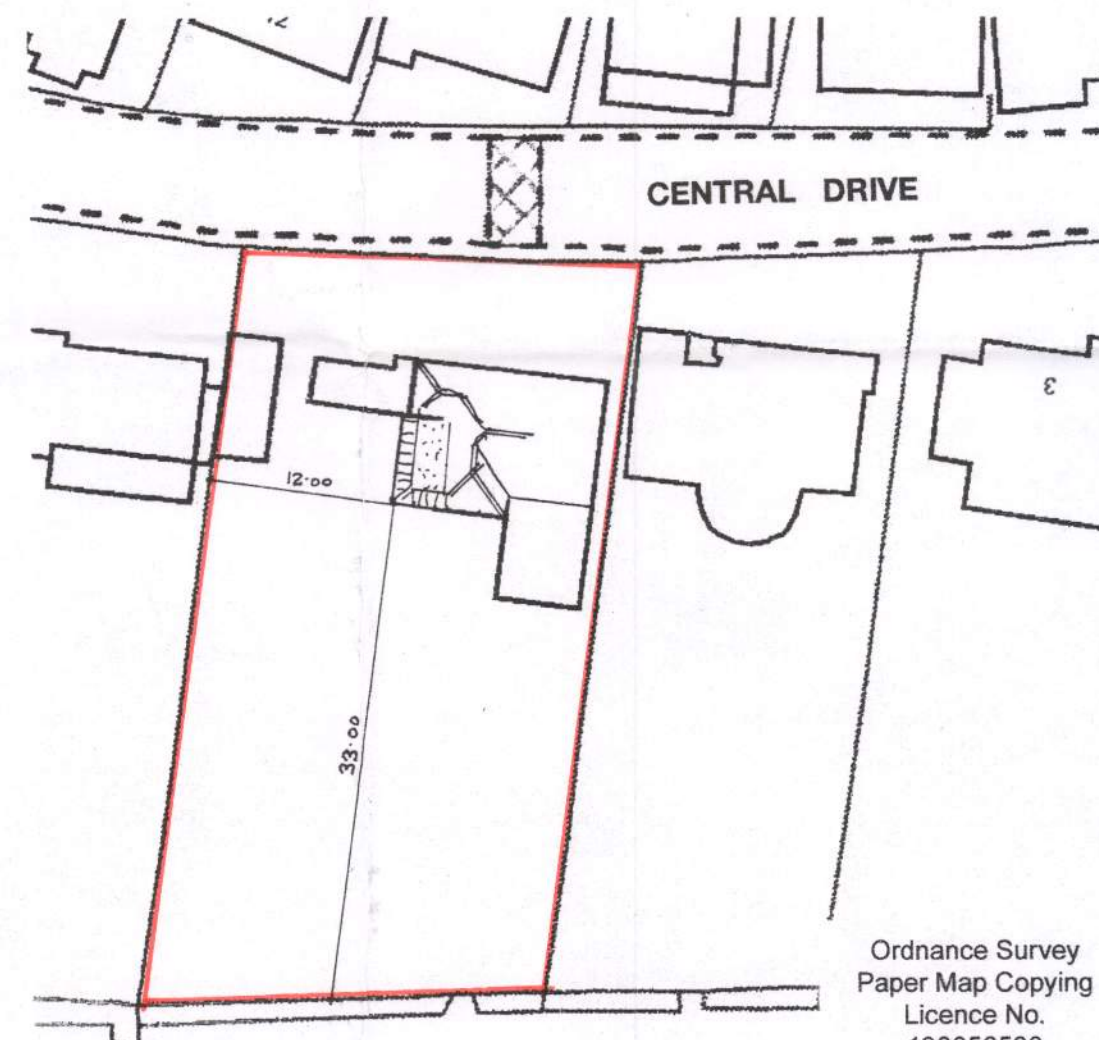

block plan
1 : 500



location plan
1 : 1250

Ordnance Survey
Paper Map Copying
Licence No.
100056538

Proposed

PROPOSED 1ST FLOOR EXTENSION AT 7, CENTRAL DRIVE, ELMER FOR MR. & MRS. B. SPONG

sheet 1 of 3

Bryan Butcher
Rainbow Cottage
Nyetimber Lane
Bognor Regis PO21 3JX
01243 266871
07973 233442
bryan.butcher@btinternet.com
www.bryanbutcher.com