


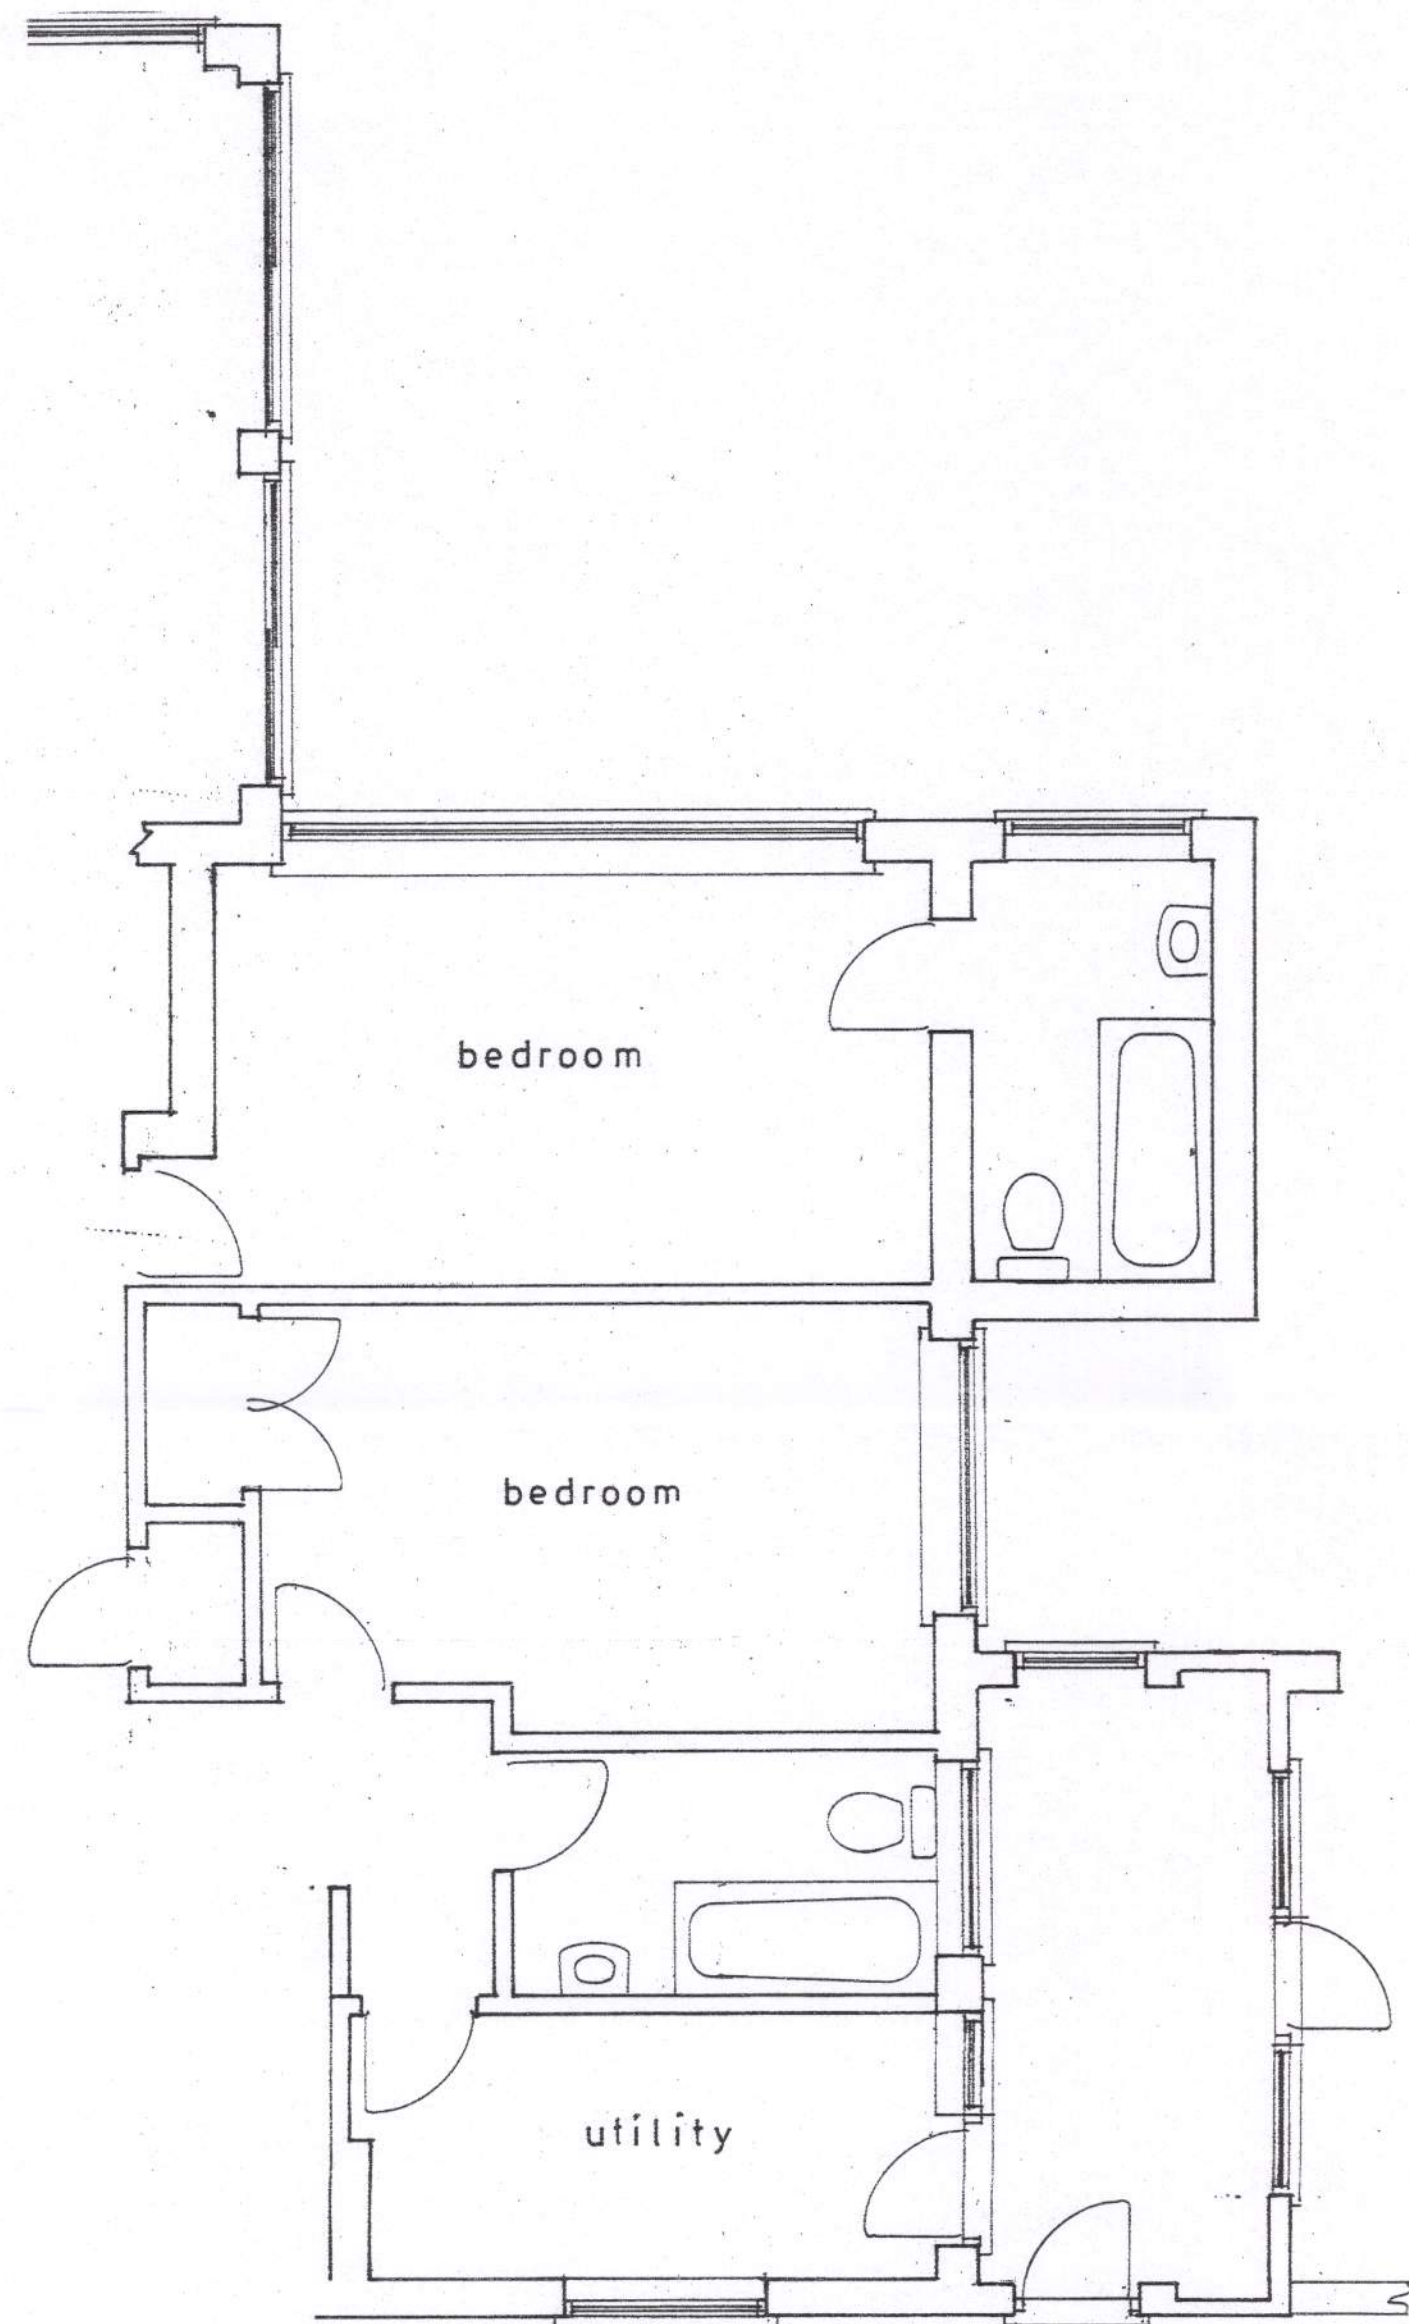

Ground floor plan

1 : 50


Existing




west




south
1 : 100

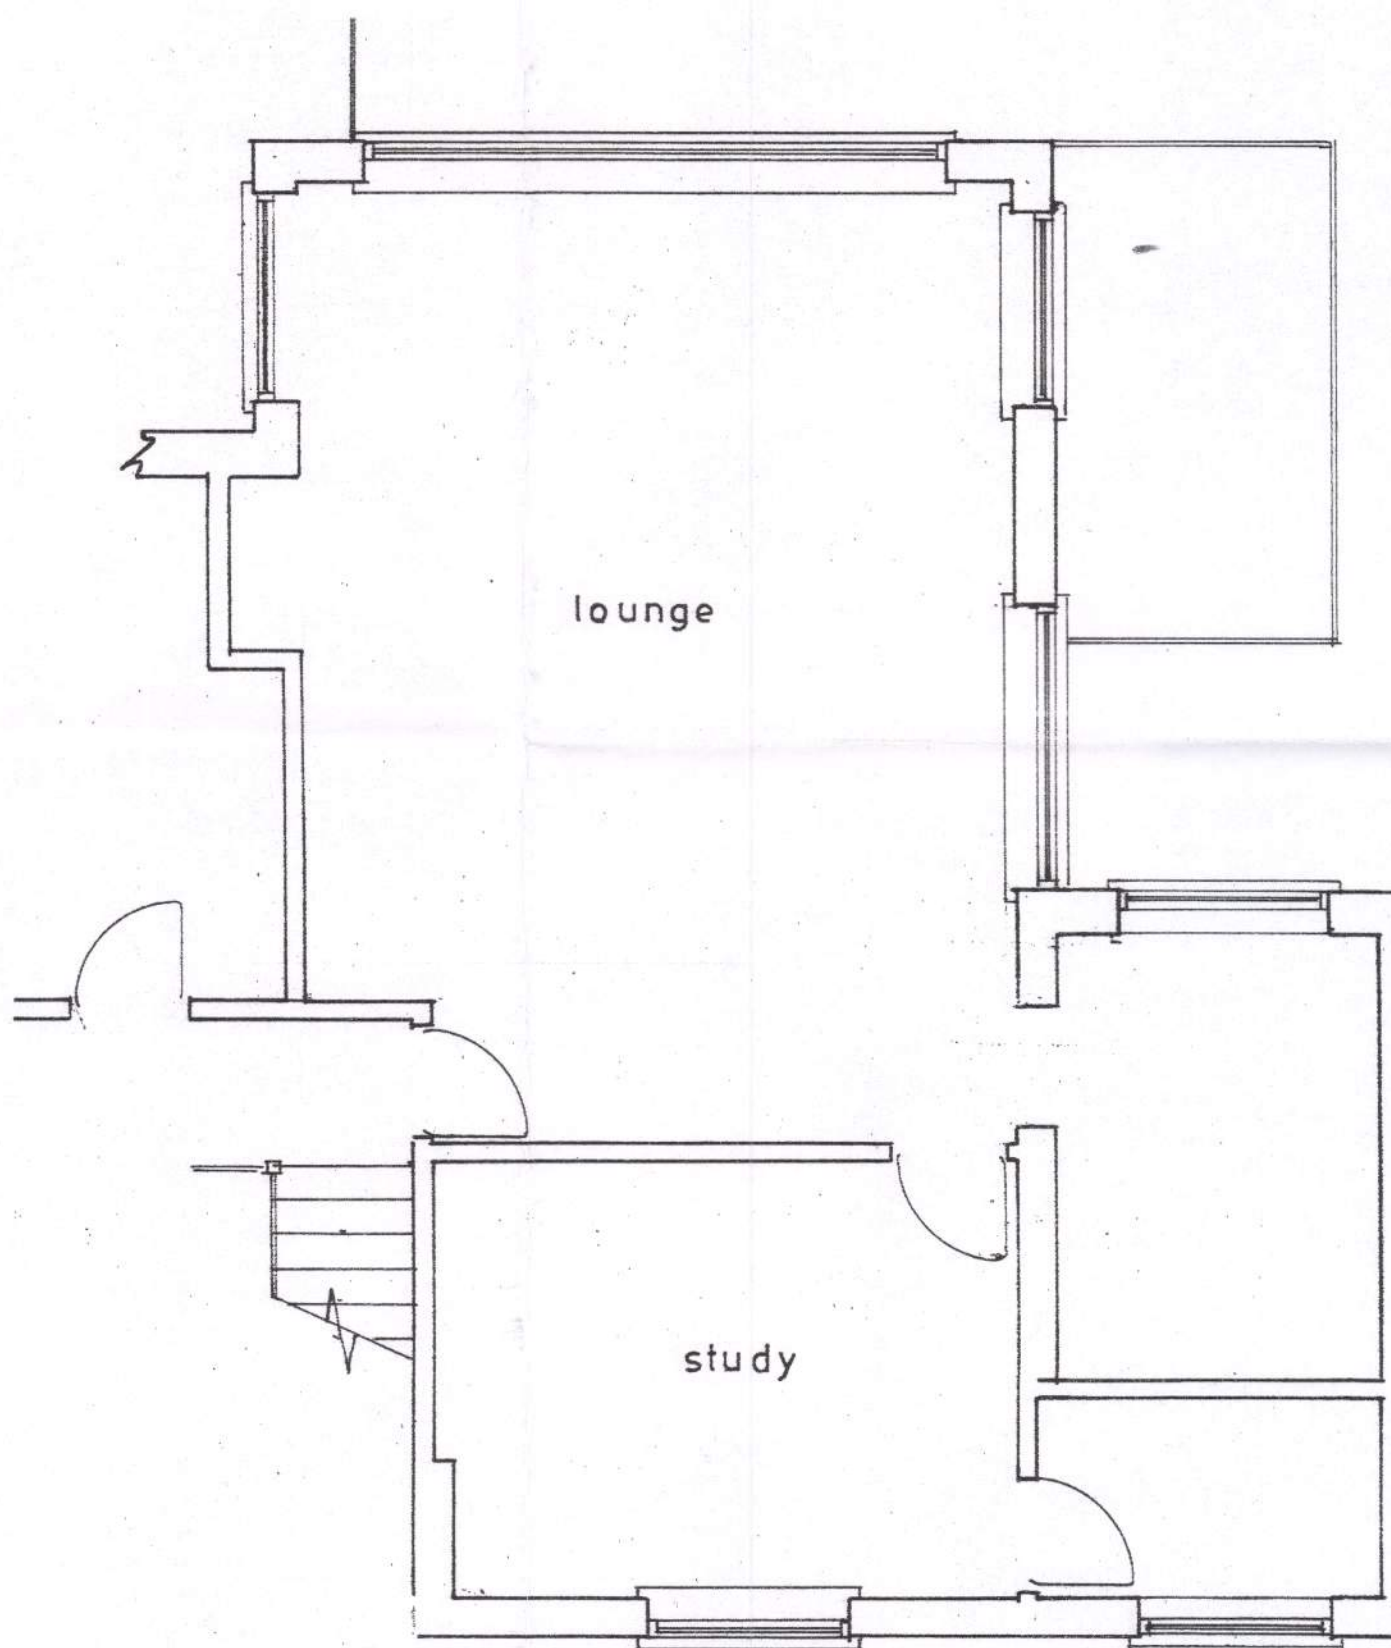

1st floor plan

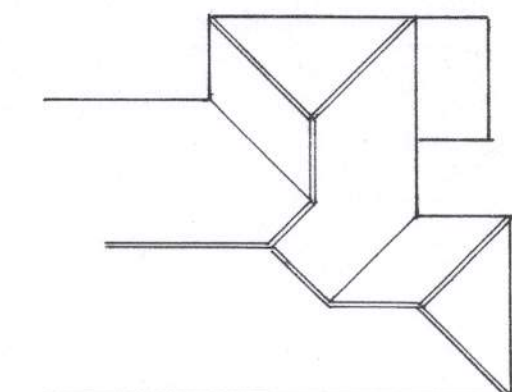

roof plan
1 : 200

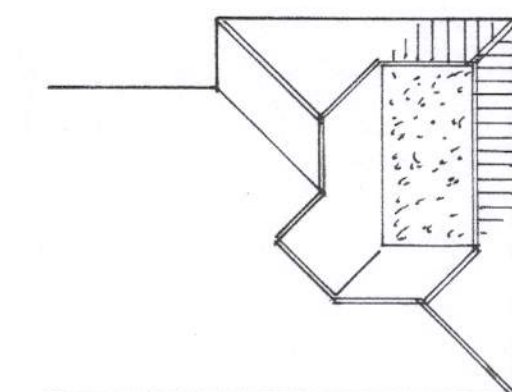

proposed roof plan

sheet 3 of 3

PROPOSED 1ST FLOOR EXTENSION AT 7, CENTRAL DRIVE, ELMER FOR MR. & MRS. B. SPONG

Bryan Butcher
Rainbow Cottage
Nyetimber Lane
Bognor Regis PO21 3JX
01243 266871
07973 233442
bryan.butcher@btinternet.com
www.bryanbutcher.com