



from
**Southern
Water**

Planning and Development Services
Arun District Council
Arun Civic Centre
Mallravers Road
Littlehampton
West Sussex
BN17 5LF

Your ref
M/75/20/PL

Our ref
PLAN-035634

Date
19/11/2020



Dear Sir/Madam,

Proposal: Demolition of existing dwelling & erection of replacement dwelling. This site is in CIL Zone 4 & is CIL Liable as new dwelling.

Site: M/75/20/PL: - 13 Elm Drive, Elmer, Middleton-On-Sea, PO22 6JE.

Thank you for your letter dated 20/10/2020.

Please see the attached extract from Southern Water records showing the approximate position of our existing public foul sewer in the immediate vicinity of the development site. The exact position of the public foul sewer asset must be determined on site by the applicant in consultation with Southern Water before the layout of the proposed development is finalised.

Please note:

- The 150mm public foul sewers requires a clearance of 3 metres on either side of the gravity sewer to protect it from construction works and to allow for future access for maintenance.
- No development or tree planting should be carried out within 3 metres of the external edge of the public gravity sewer without consent from Southern Water.
- No soakaway, swales, ponds, watercourses or any other surface water retaining or conveying features should be located within 5 metres of a public sewer.
- All existing infrastructure should be protected during the course of construction works.

Please refer to: southernwater.co.uk/media/default/PDFs/stand-off-distances.pdf.

The impact of any works within the highway/access road on public apparatus shall be assessed and approved, in consultation with Southern Water, under a NRSWA enquiry in order to protect public apparatus. Please send these enquiries to

Southern Water, Southern House, Yeoman Road, Worthing, West Sussex, BN13 3NX
southernwater.co.uk

Southern Water Services Ltd, Registered Office: Southern House, Yeoman Road, Worthing, West Sussex, BN13 3NX Registered in England No. 2366670

Furthermore, it is possible that a sewer now deemed to be public could be crossing the development site. Therefore, should any sewer be found during construction works, an investigation of the sewer will be required to ascertain its ownership before any further works commence on site.

Southern Water requires a formal application for a connection to the public foul sewer to be made by the applicant or developer.

To make an application visit: developerservices.southernwater.co.uk and please read our New Connections Services Charging Arrangements documents which are available on our website via the following link: southernwater.co.uk/developing-building/connection-charging-arrangements

The Council's Building Control officers or technical staff should be asked to comment on the adequacy of soakaways to dispose of surface water from the proposed development.

For further advice, please contact Southern Water, Southern House, Yeoman Road, Worthing, West Sussex, BN13 3NX [REDACTED]


Website: southernwater.co.uk or by email at: [REDACTED]

Yours faithfully,

[REDACTED]

Joff Edevane
Growth Planning Lead
Business Channels

SOUTHERN WATER

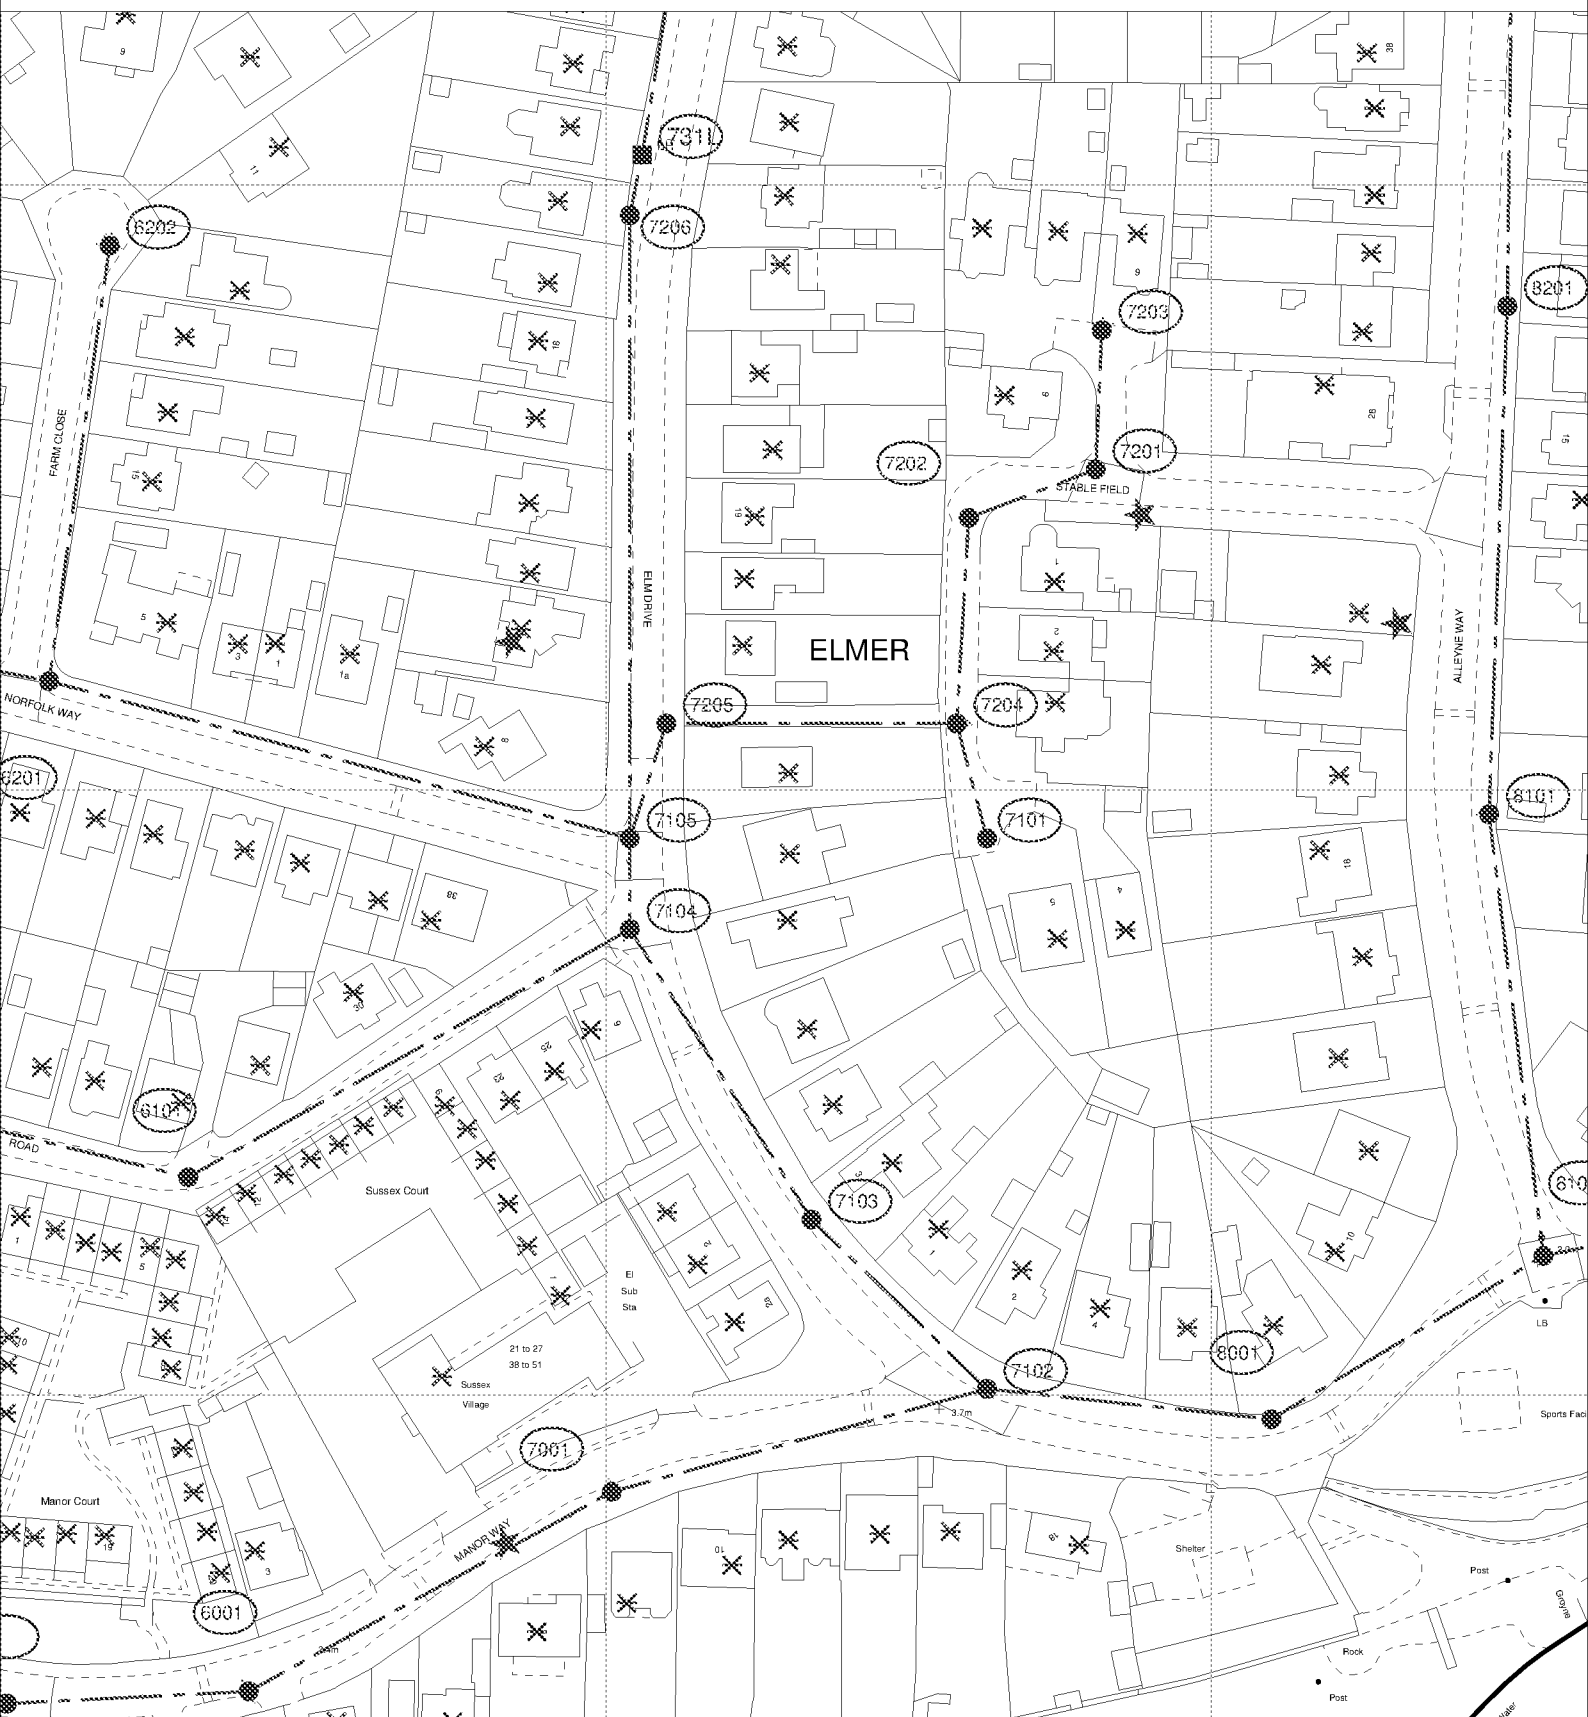

The positions of pipes shown on this plan are believed to be correct, but Southern Water Services Ltd accept no responsibility in the event of inaccuracy. The actual positions should be determined on site.

Based upon Ordnance Survey Digital Data with the permission of the controller of H.M.S.O. Crown Copyright Reserved Licence No. WU 298530

O.S. REF: SU9800SE

Scale: 1:1250

Screen Print

WARNING: BAC pipes are constructed of Bonded Asbestos Cement

WARNING: Unknown (UNK) materials may include Bonded Asbestos Cement

ARUN DISTRICT COUNCIL M/75/20/PL



Printed By: kishoku

Date: 18-11-2020

Southern Water MapGuide Browser

Requested By:

