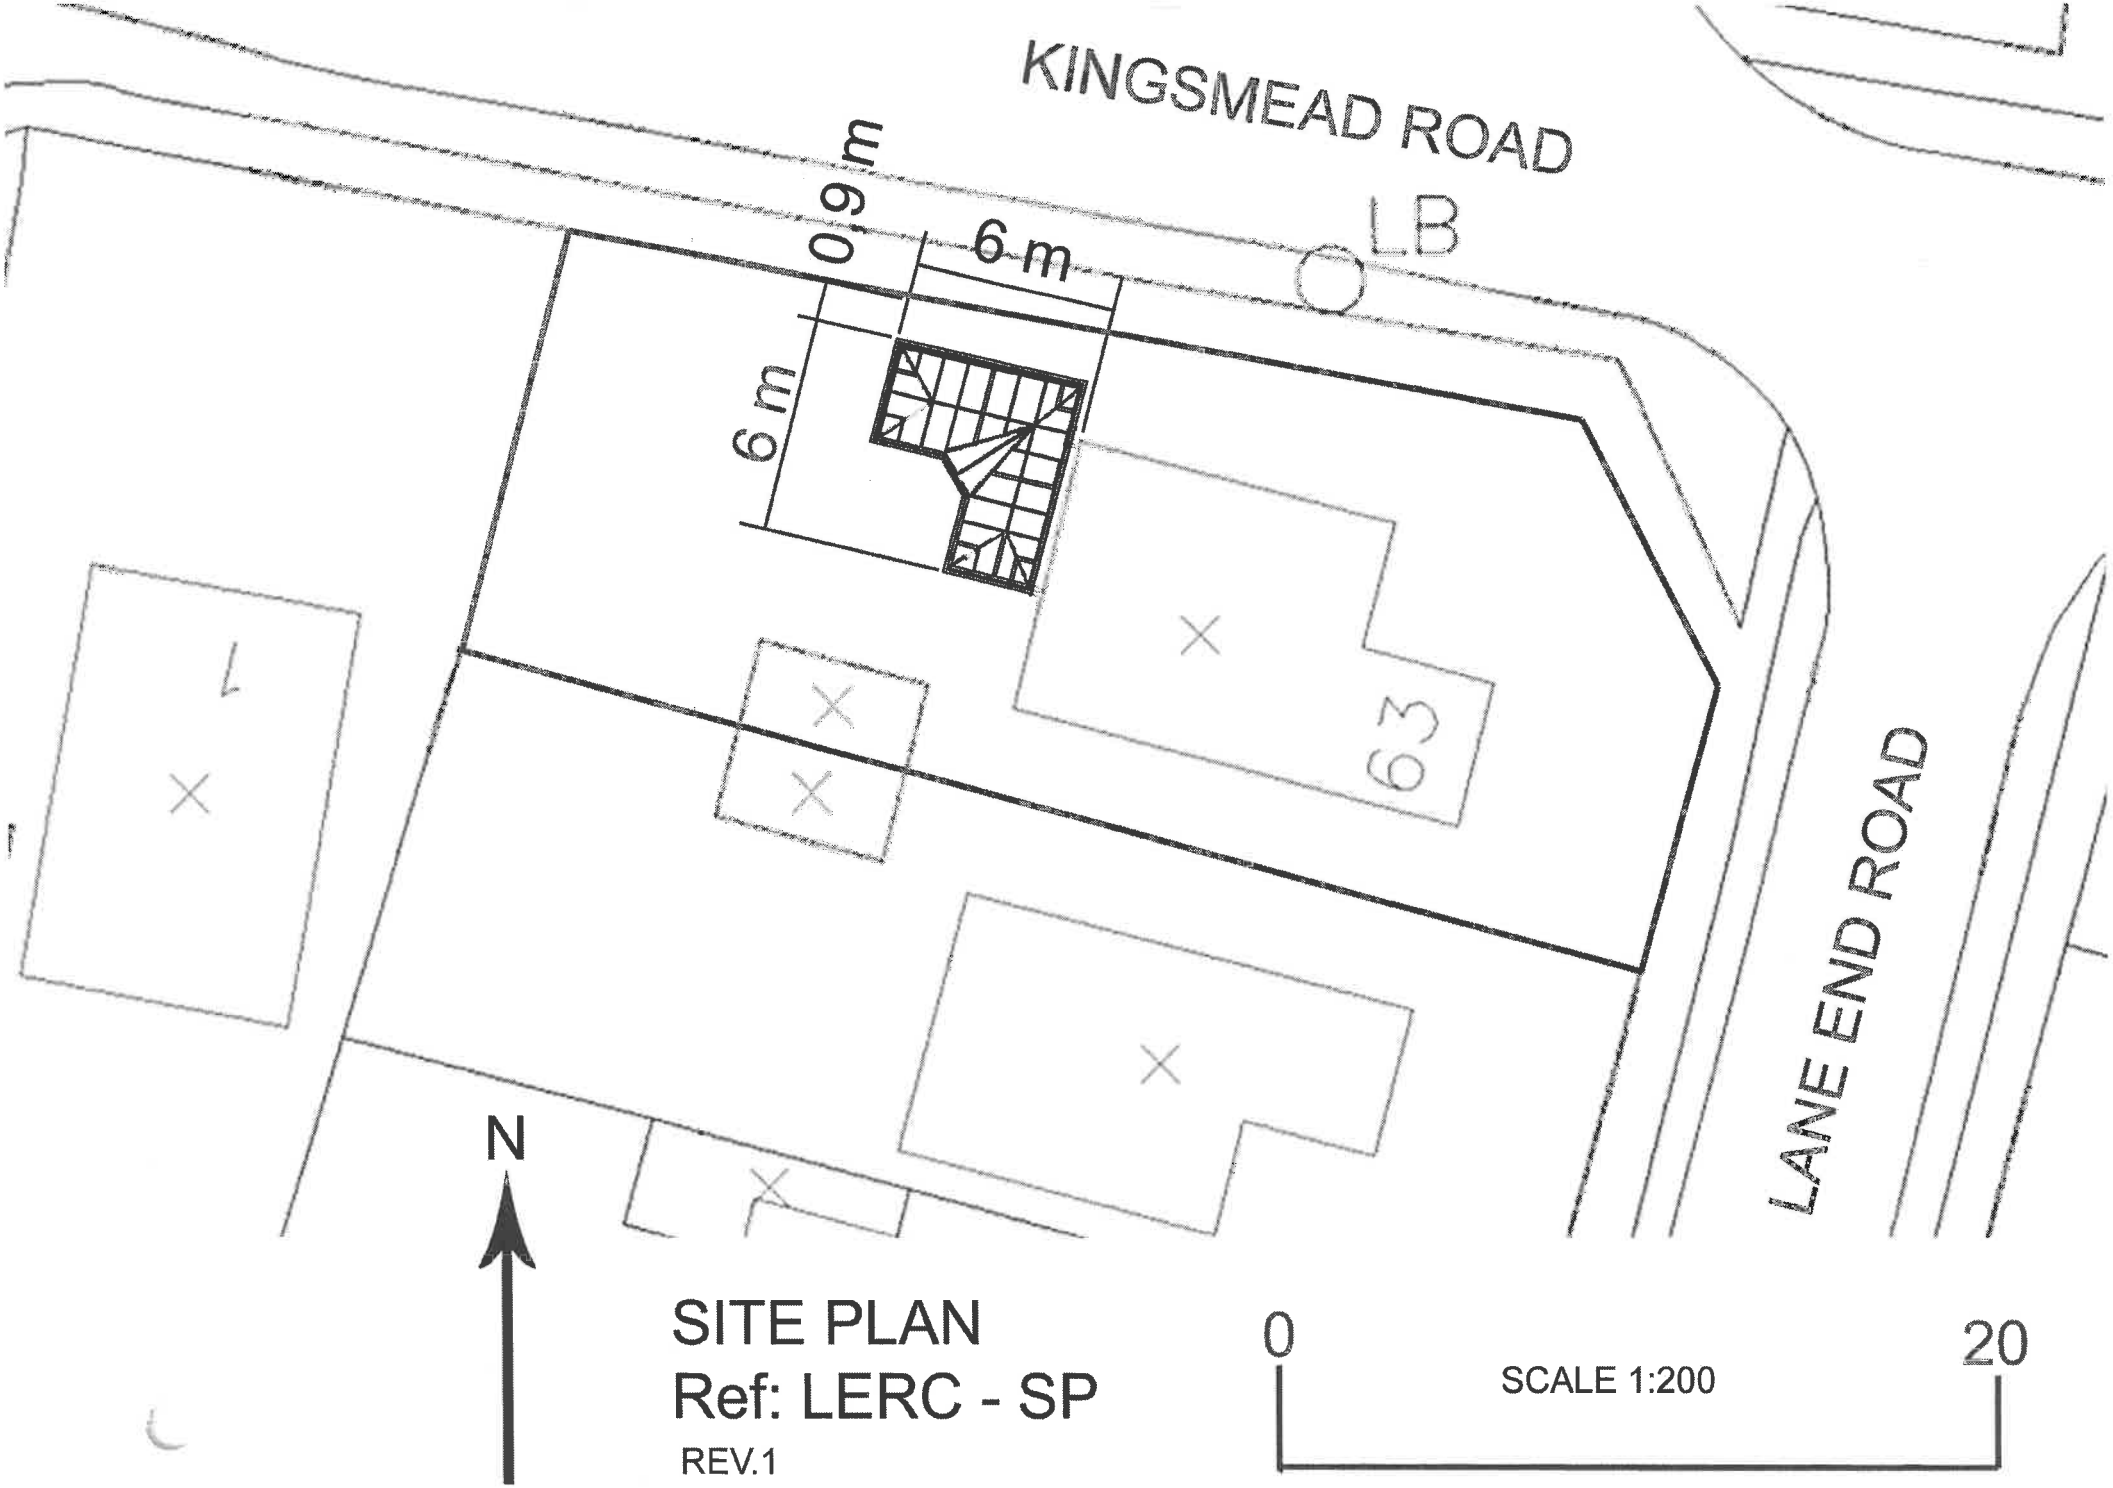


# SITE PLAN
## Ref: LERC - SP
REV.1

0 SCALE 1:200 20

ARUN DISTRICT COUNCIL M/76/13/NMA