


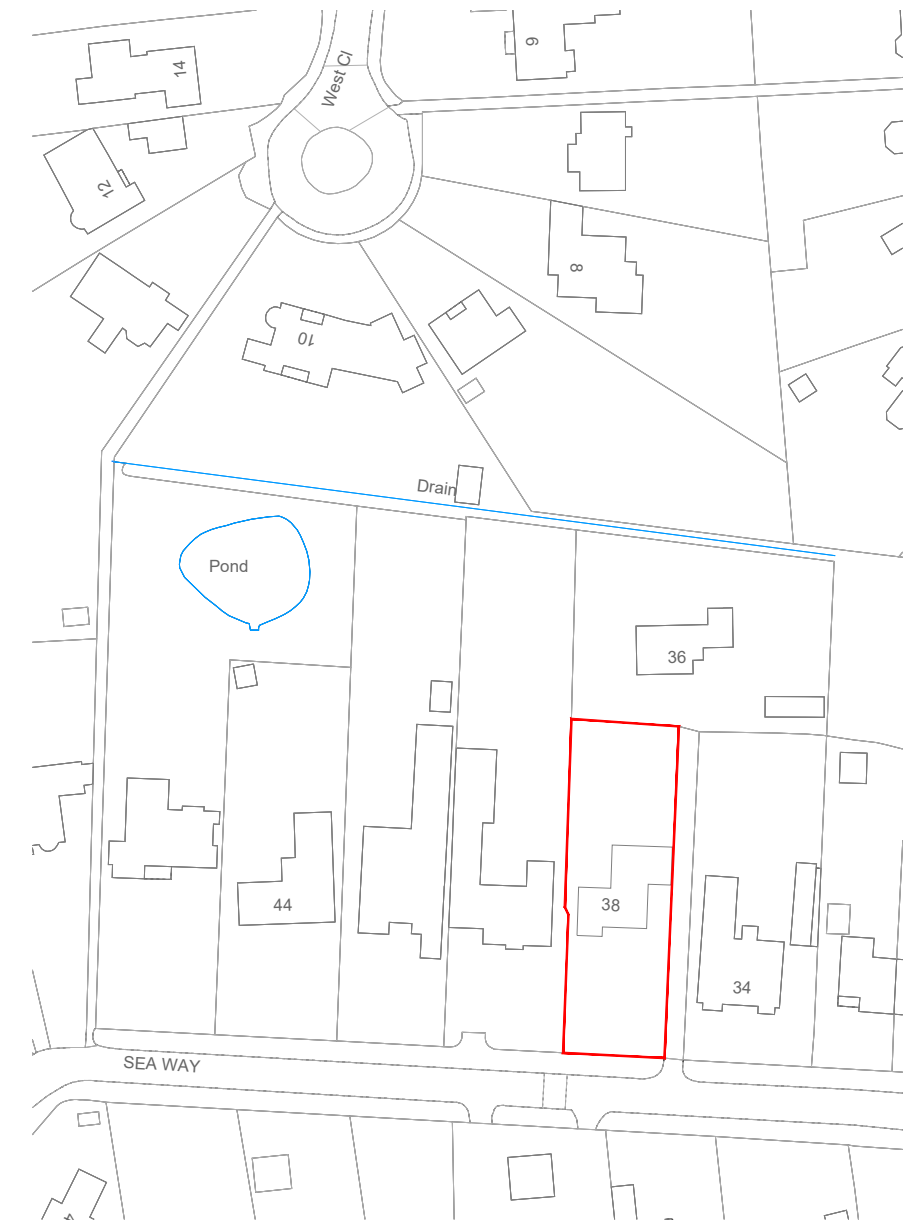


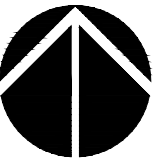

Site Block Plan 1:500

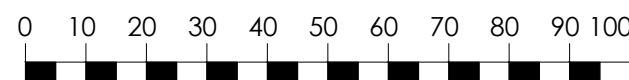


Site Location Plan 1:1250

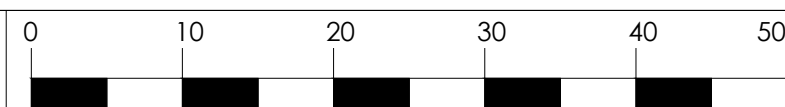

PROJECT TITLE Proposed Development at 38 Sea Way Middleton-on-Sea Bognor Regis	DRAWING TITLE Site & Location Plan	No	REVISION	DATE
	STATUS Planning Application			
	SCALE as noted @ A3			
	DATE 04/05/2021			
	DRAWN BY JLB			
	DRAWING NO PA-361-01			





Site Block Plan 1:500

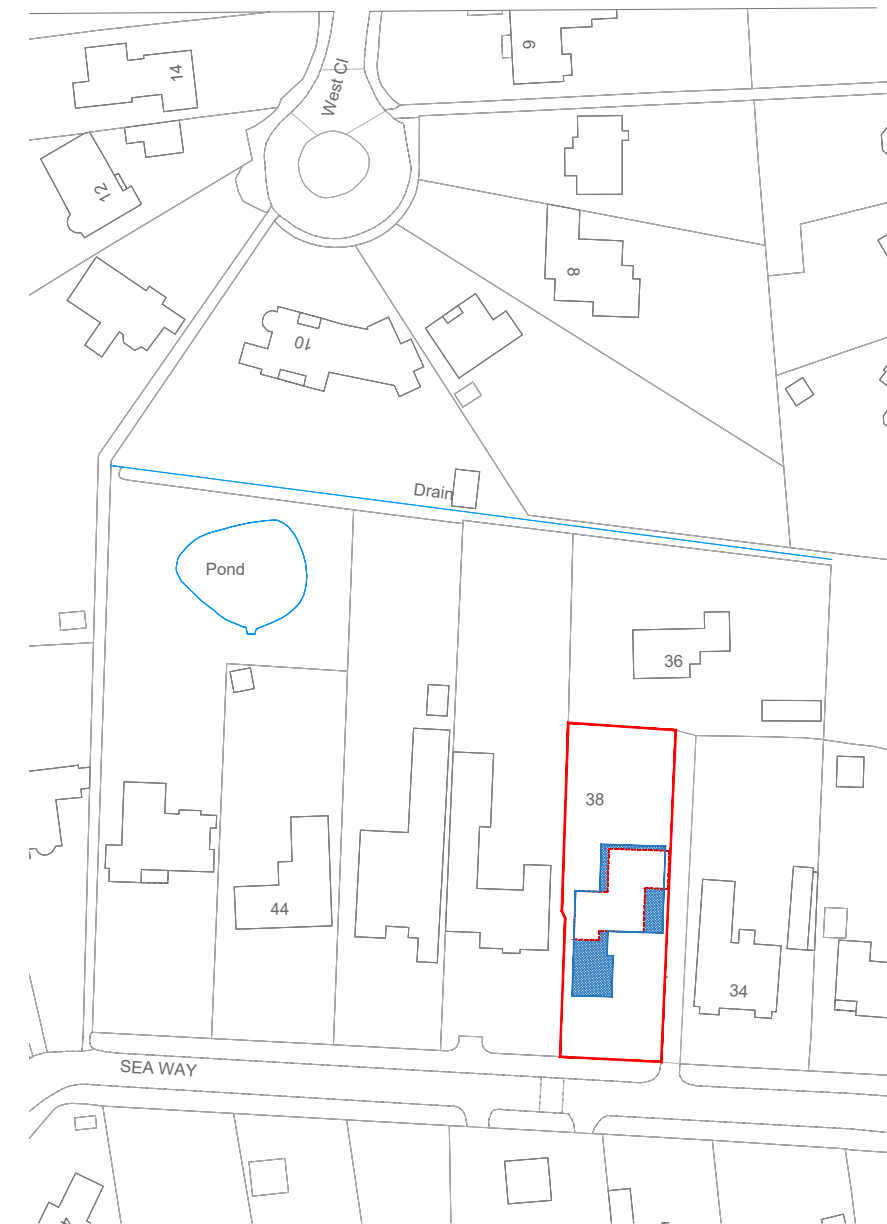

Site Location Plan 1:1250

Blue line denotes proposed building footprint
 Red dashed line denotes existing building footprint

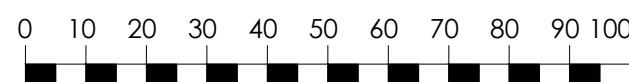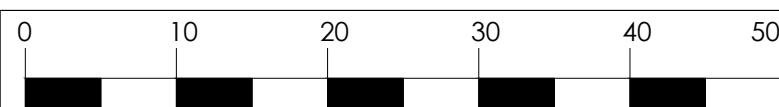

PROJECT TITLE Proposed Development at 38 Sea Way Middleton-on-Sea Bognor Regis	DRAWING TITLE Proposed Site & Location Plan		No	REVISION	DATE
	STATUS Planning Application				
	SCALE as noted @ A3	DATE 04/05/2021			
	DRAWN BY DE	DRAWING NO PA-361-10			