




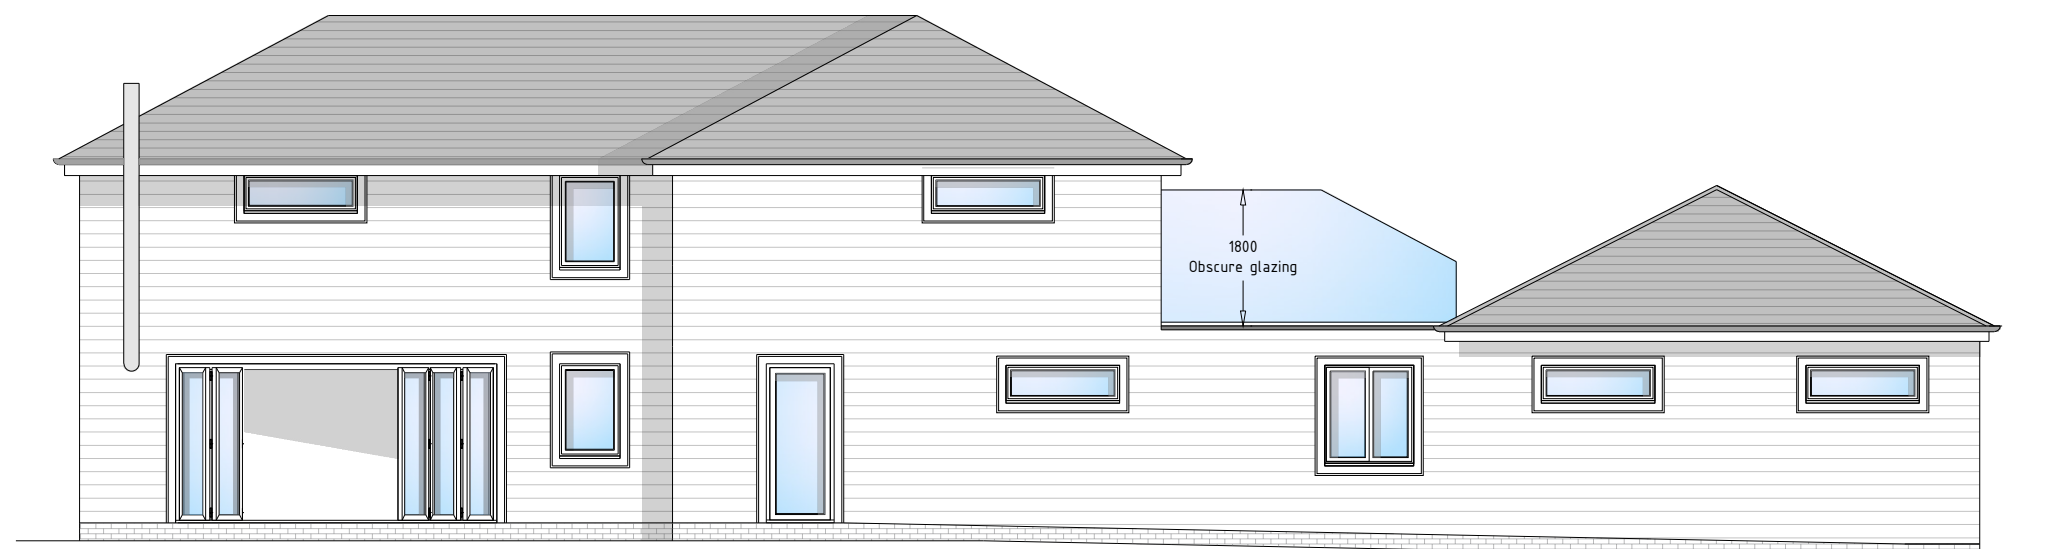

- New boundary wall to front of site
 - 1800mm high rendered walls with 2200mm high stone finished piers
 - New 4100mm wide timber gate

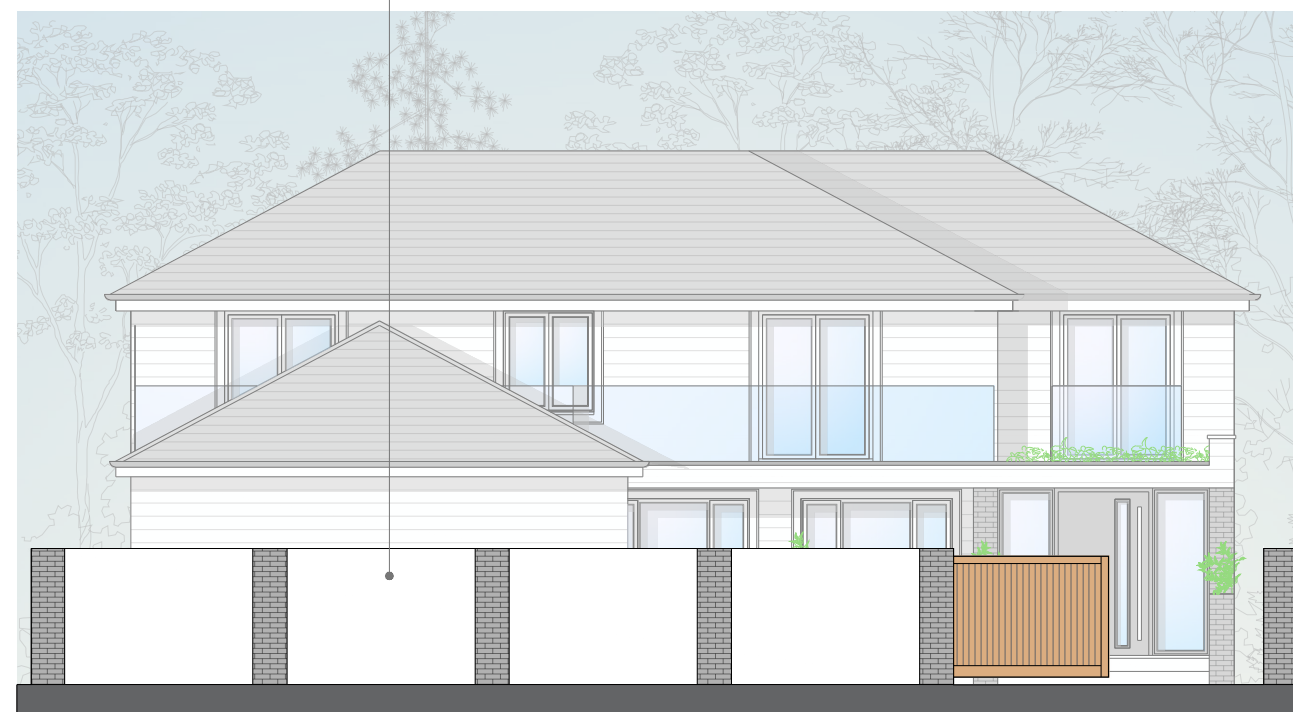

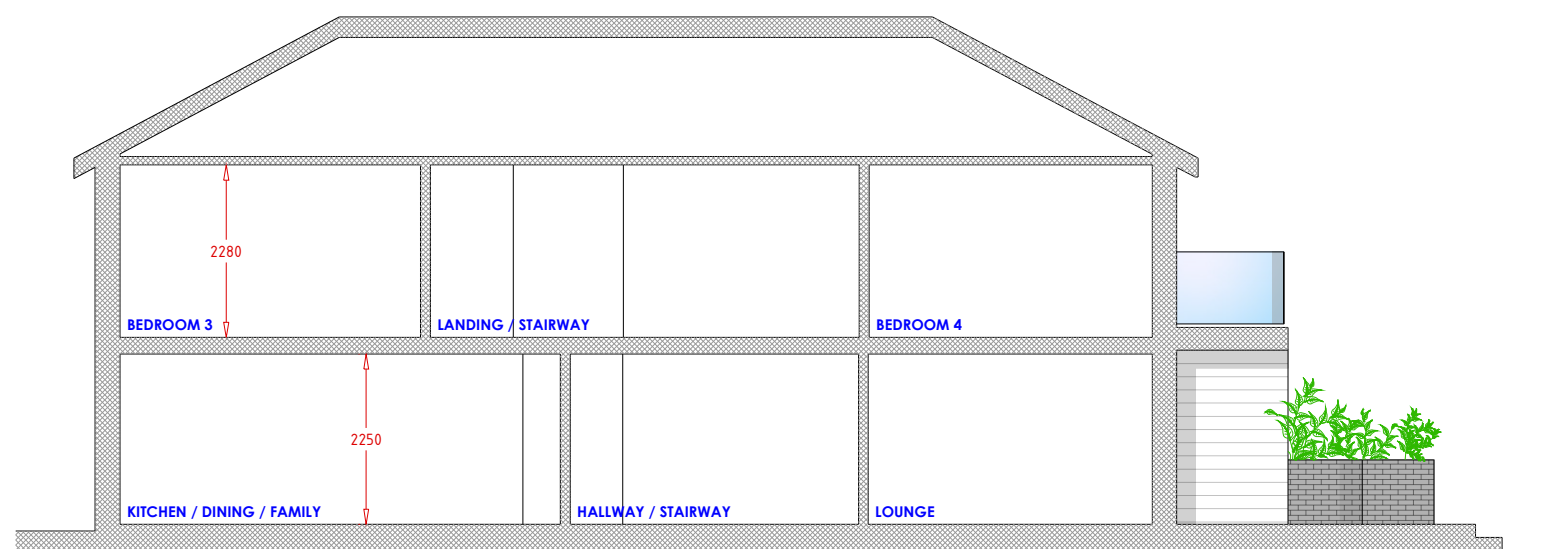

look. design | planning | build
 lookdesignandbuild.co.uk
 e: office@lookdesignandbuild
 t: 01243 512 278



© this drawing is the copyright of look. design + build [l.db]. L.db design responsibility is limited to the design of the permanent works as finally constructed by l.db as part of the design + build service.

PROJECT TITLE Proposed Development at 38 Sea Way Middleton-on-Sea Bognor Regis	DRAWING TITLE Proposed Elevation & Section STATUS Planning Application SCALE 1:100 @ A3 DATE 04/05/2021 DRAWN BY DE DRAWING NO PA-361-09
No A	
REVISION New boundary wall layout to planners comments	
DATE 05.08.2021	