


Front (East) Elevation

Side (South) Elevation

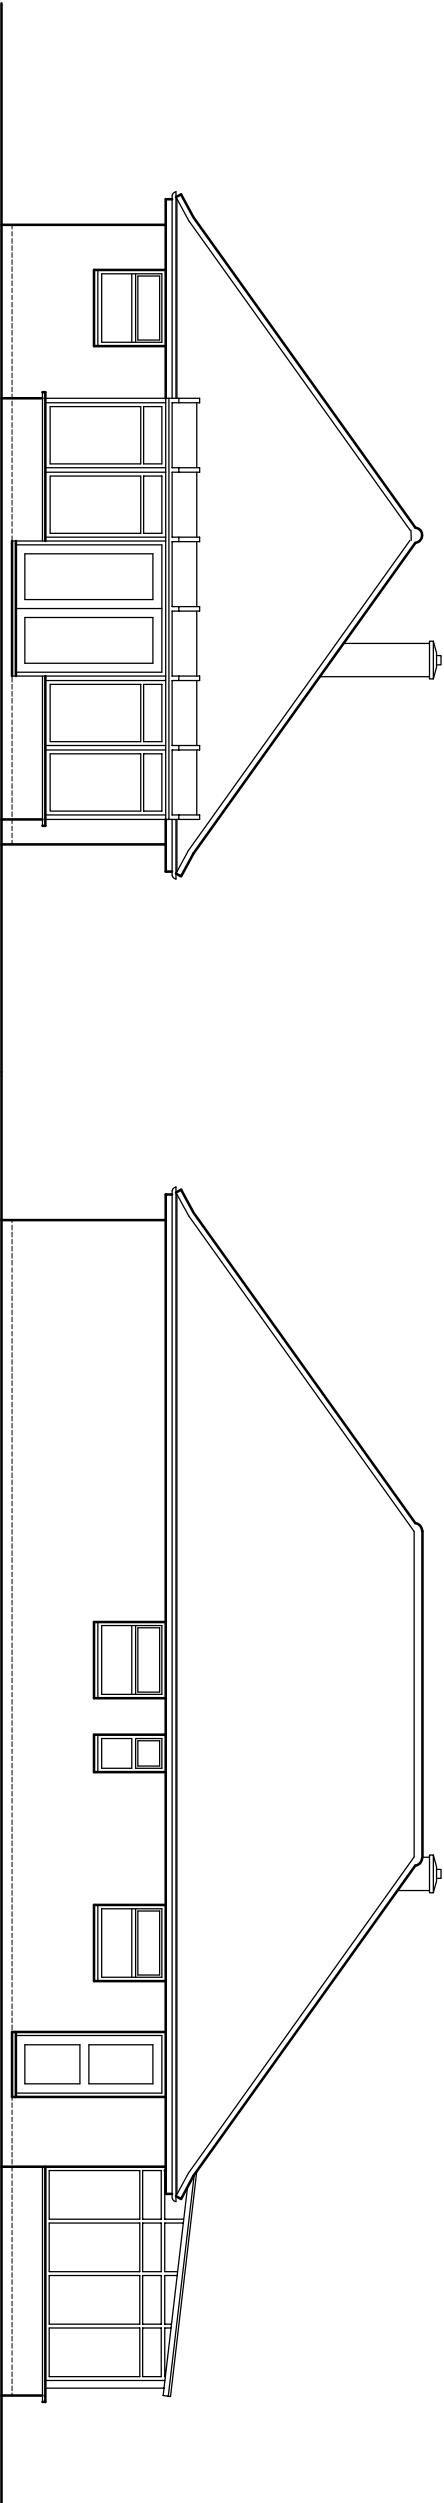

Rear (West) Elevation

Side (North) Elevation

Rev.	Date	Description	By

Project	Drawing Title		Project No.	Drawing No.	 Architectare Ltd Homestead Meadow Wellington Lane Ringmer LEWES East Sussex BN8 5SN  Chartered Practice
43 Lane End Road, Middleton-on-Sea	Existing Elevations		1148 - 20	sk02	
Client	© Architectare Ltd 2020		Scale 1:100 @ A3	Date November 2020	Drawn nam