





All new materials are to match existing throughout

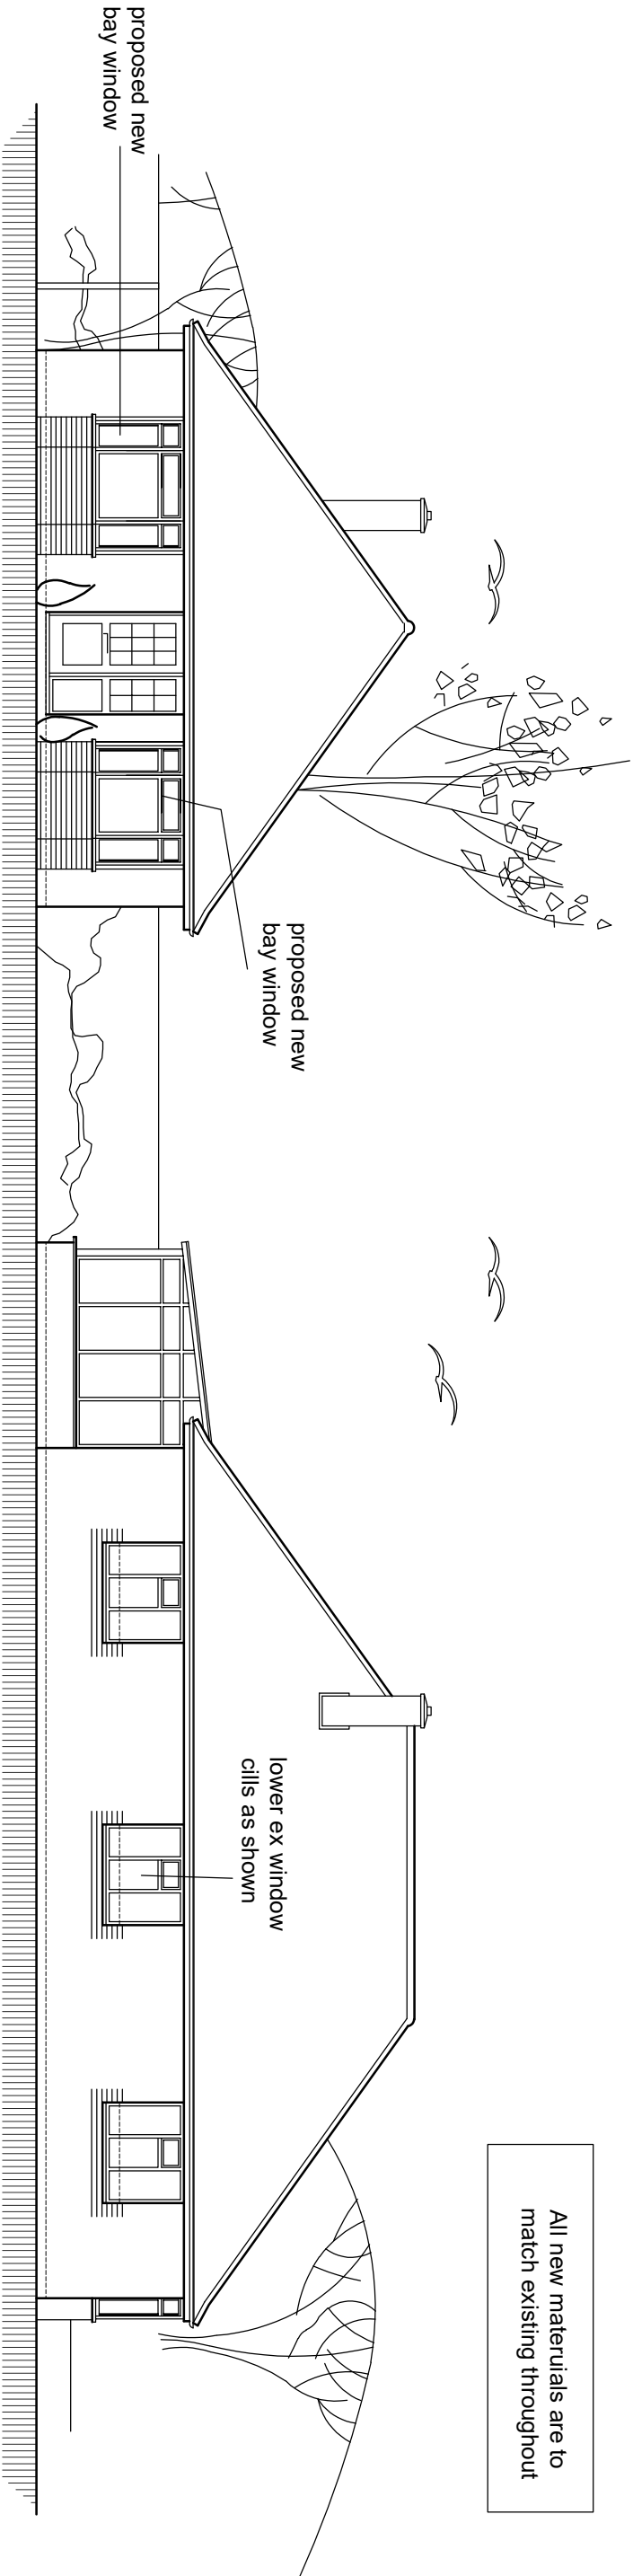

Front (East) Elevation

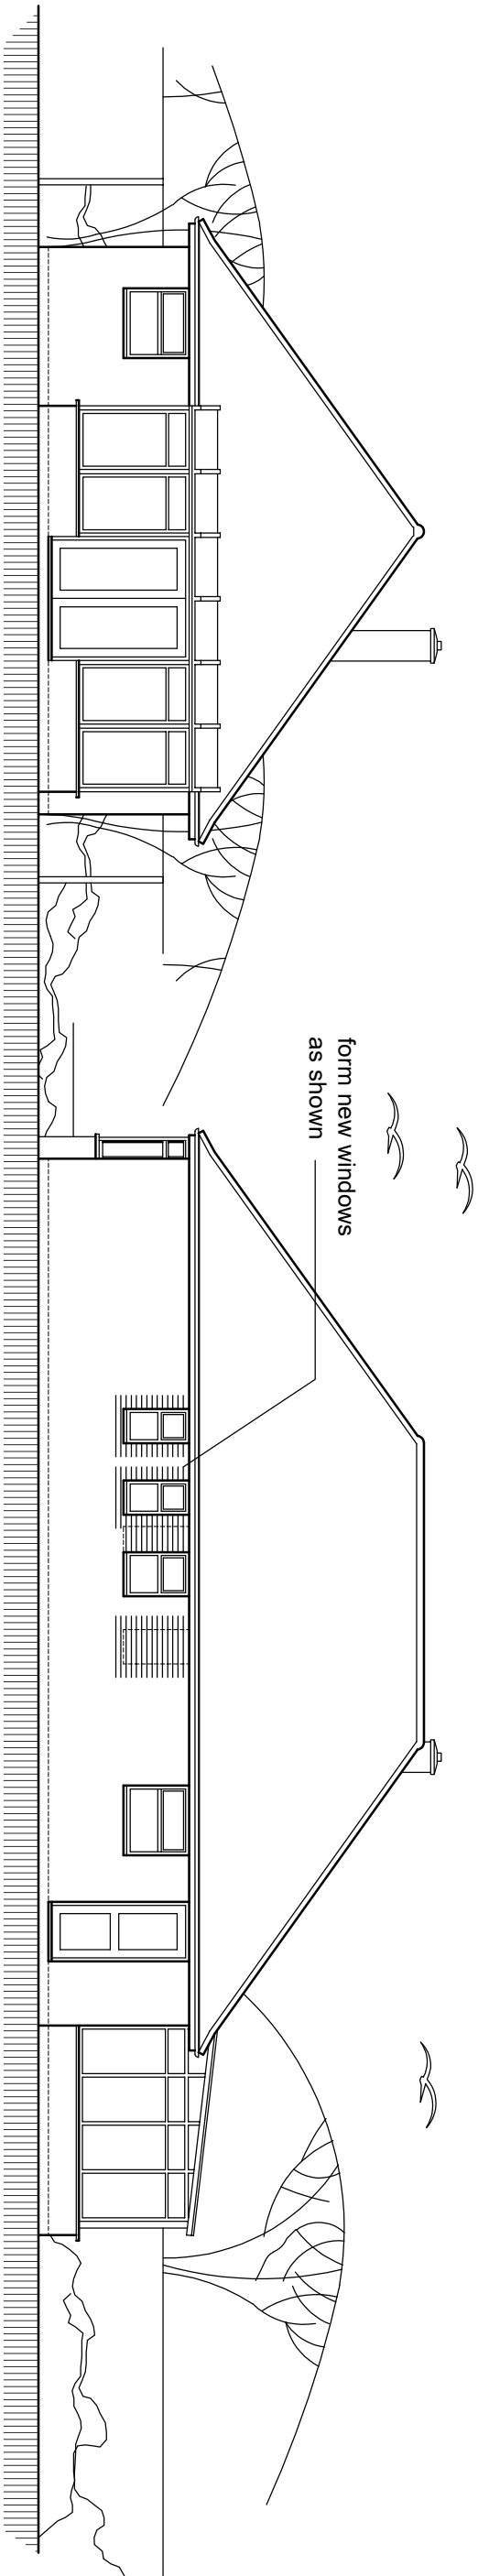

Side (South) Elevation

Rear (West) Elevation

Side (North) Elevation

Rev.	Date	Description	By

Project		Drawing Title		Project No.		Drawing No.		 Architectare Ltd Homestead Meadow Wellington Lane Ringmer LEWES East Sussex BN8 5SN  Chartered Practice	
43 Lane End Road, Middleton-on-Sea		Proposed Elevations		1148 - 20		sk04b			
Client	© Architectare Ltd 2020			Scale 1:100 @ A3	Date November 2020	Drawn nam	Telephone: (07534) 419 341 email: admin@architectare.co.uk		