


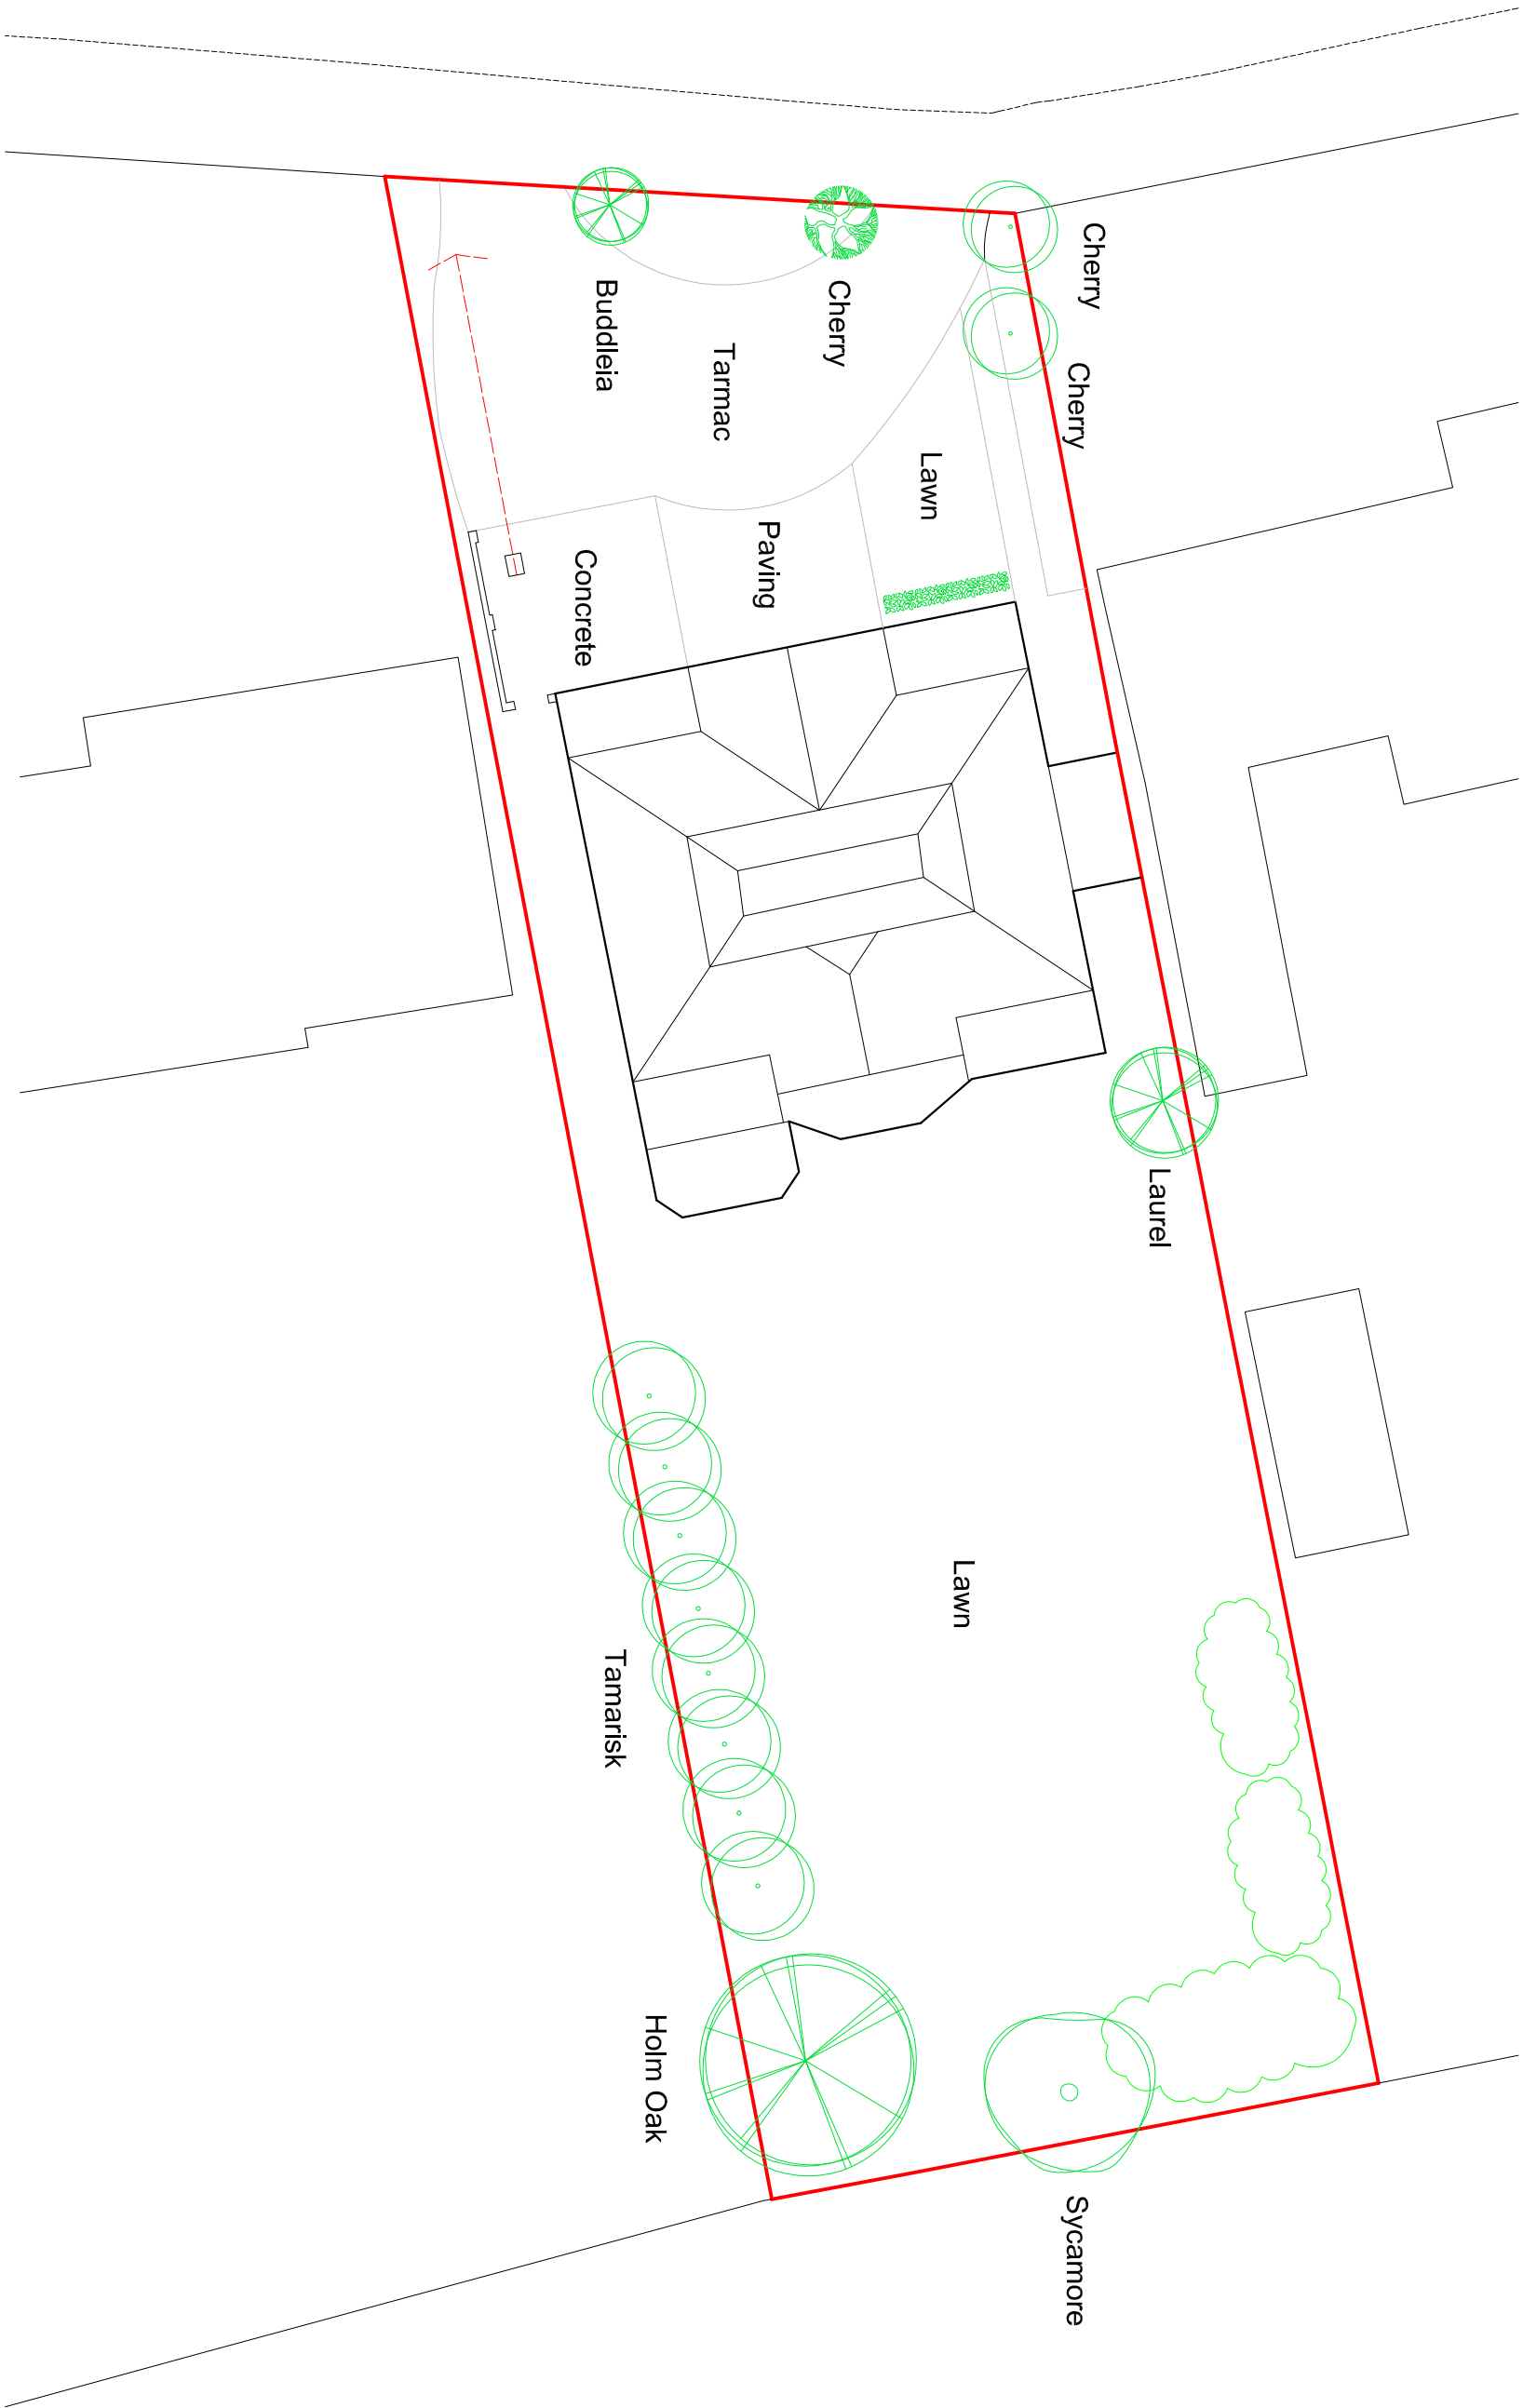

EXISTING PLOT PLAN

SUSSEX BUILDING CONSULTANCY LIMITED	
25 SEA WAY, MIDDLETON ON SEA, BOGNOR REGIS, WEST SUSSEX.	
SCALE - 1/1200 REV - A DATE - 25/05/2018	
 LABC partner	3 NORTHCOTE ROAD BOGNOR REGIS PO21 1LZ TEL - (01243) 861379