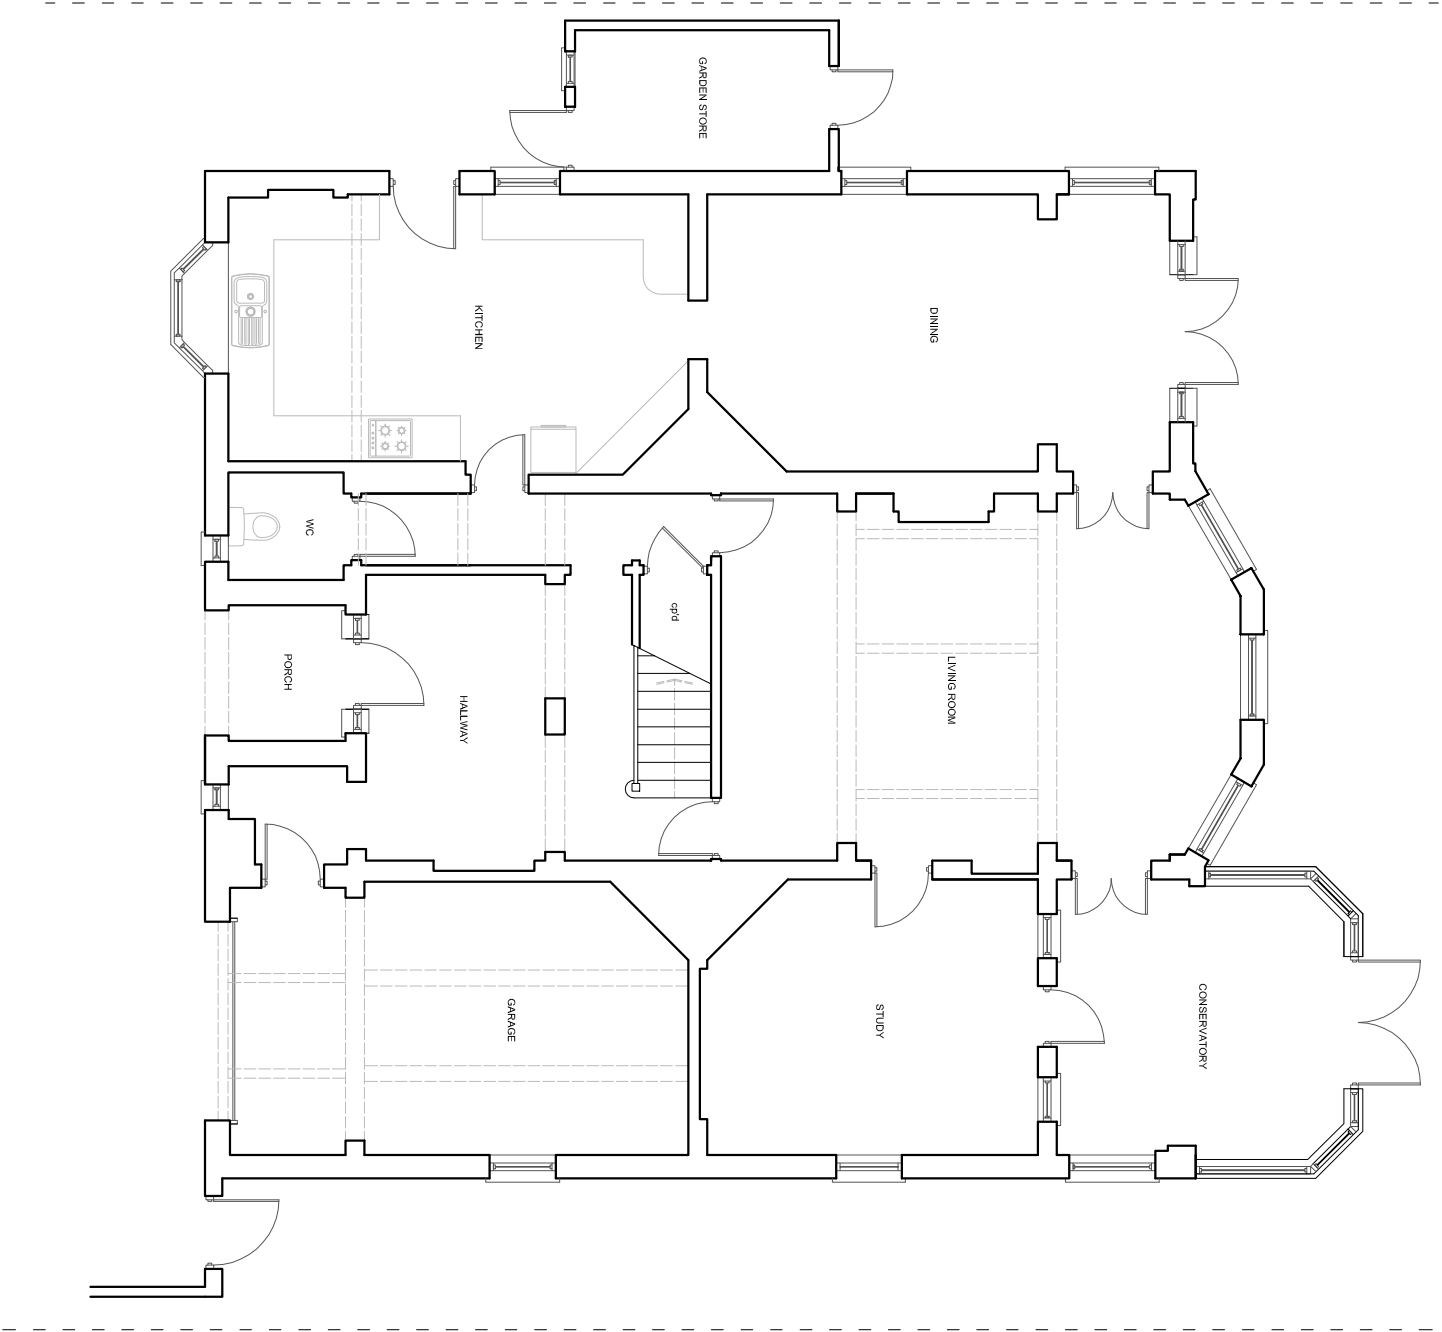


# EXISTING GROUND FLOOR PLAN

|   |  |
|---|--|
| <b>SUSSEX BUILDING CONSULTANCY LIMITED</b>   |  |
| 25 SEA WAY, MIDDLETON ON SEA,<br>BOGNOR REGIS, WEST SUSSEX.   |  |
| SCALE - 1/100 REV - A    DATE - 24/05/2018   |  |
|  <b>LABC</b><br>partner<br>3 NORTHGATE ROAD<br>BOGNOR REGIS<br>PO21 9LZ<br>TEL - (01243) 863979 |  |