


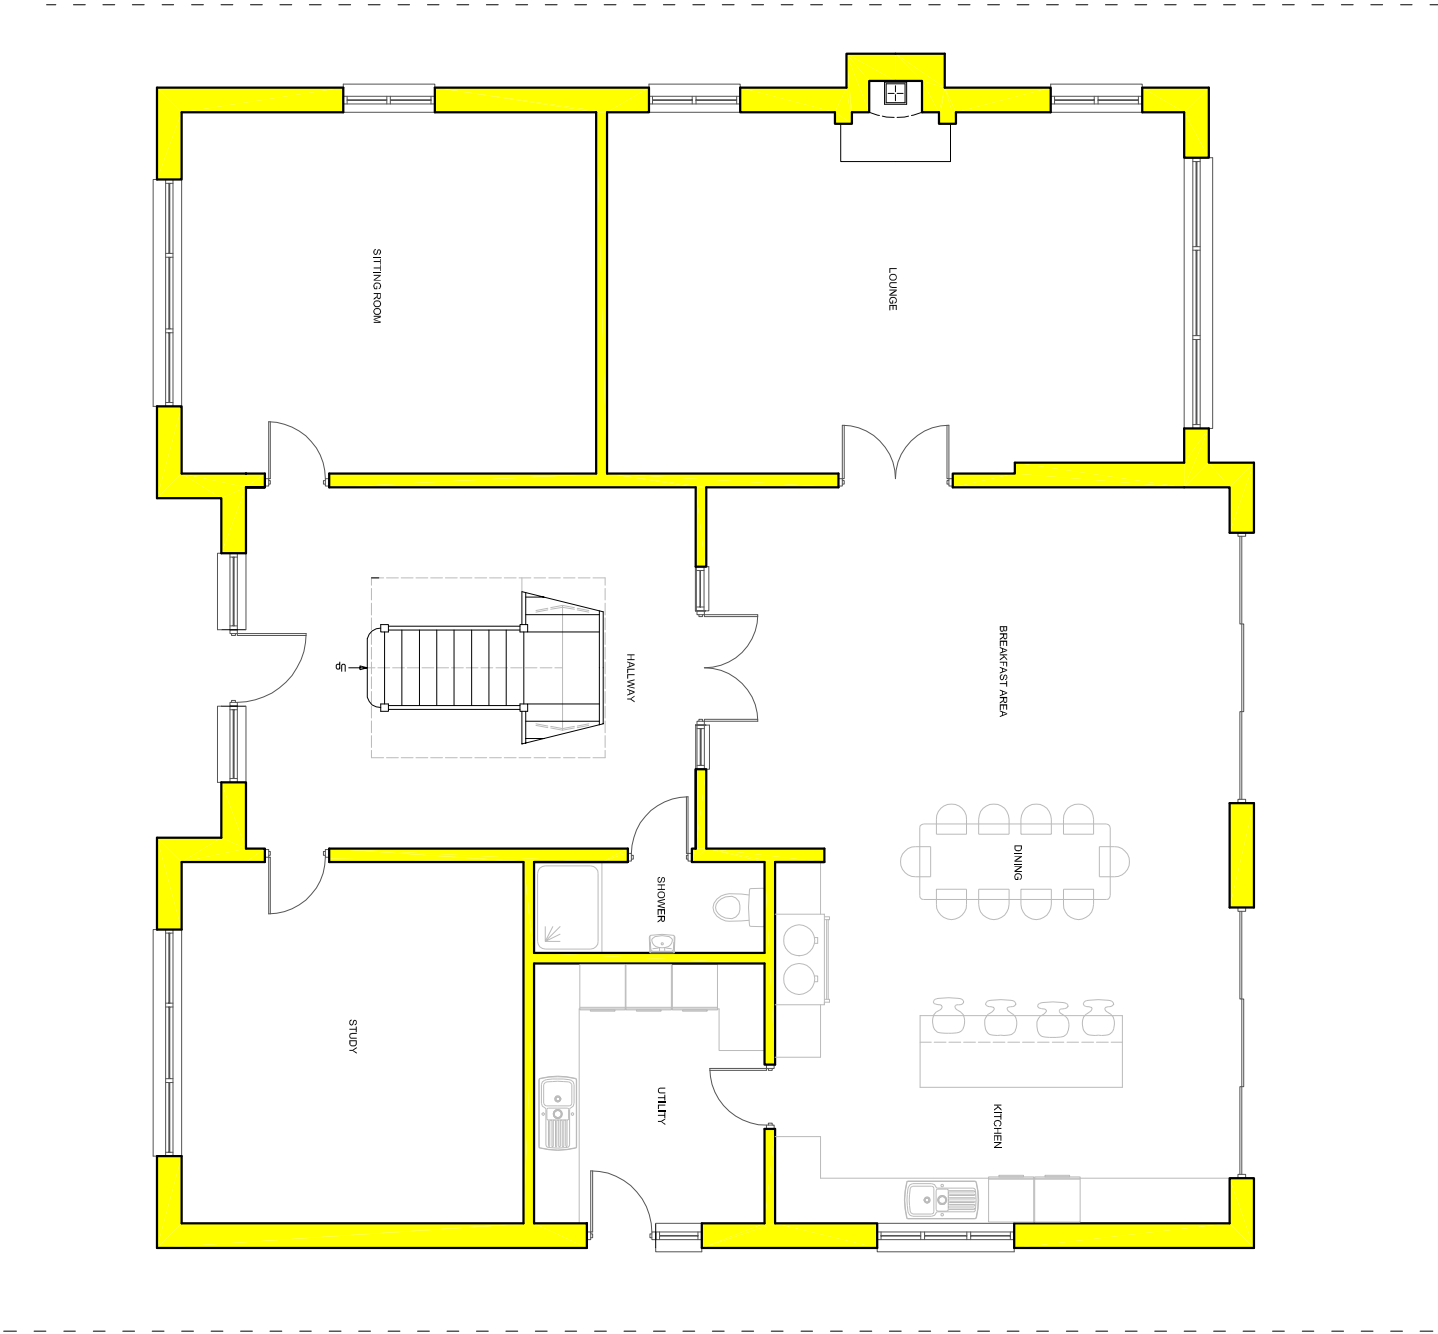

PROPOSED GROUND FLOOR PLAN

SUSSEX BUILDING CONSULTANCY LIMITED

25 SEA WAY, MIDDLETON ON SEA,
BOGNOR REGIS, WEST SUSSEX.

SCALE - 1/100 REV - A DATE - 24/05/2018



partner
LABC

3 WOODCOTE ROAD
BOGNOR REGIS
PO21 3LZ
TEL - (01243) 861379