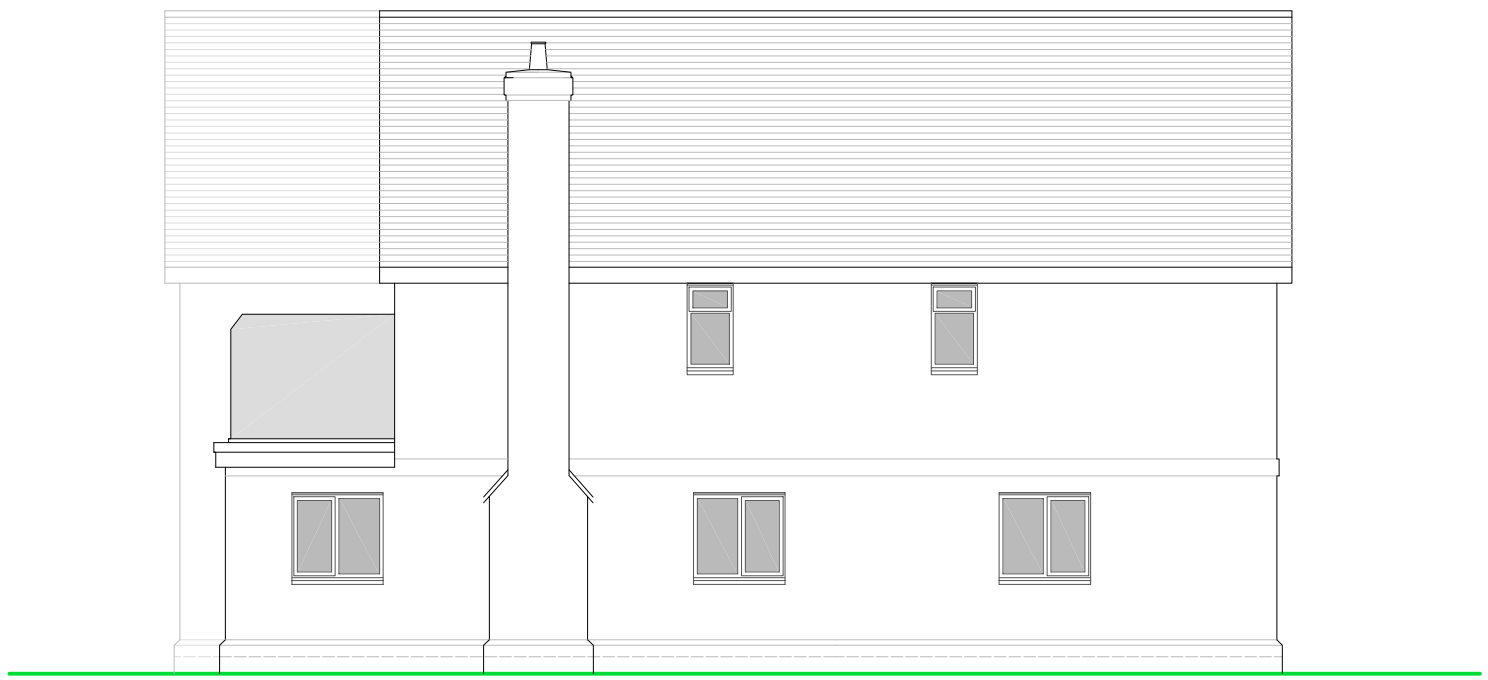


EAST ELEVATION

NOTES

ROOF - 'Redland Cambrian' grey slates tiles to client choice.

WALLS - Mixed stock face brick to client choice and planning approval.

WINDOWS/DOORS - Grey coloured powder coated Aluminium or PVC framed double glazed units.



NORTH ELEVATION

SCALE 0 2 4 6 8 10 METRES

PROPOSED FRONT/SIDE ELEVATIONS

SUSSEX BUILDING CONSULTANCY LIMITED

25 SEA WAY, MIDDLETON ON SEA,
BOGNOR REGIS, WEST SUSSEX.

SCALE - 1/100 REV - A DATE - 25/05/2018

partner LABC
3 NORTHCOTE ROAD
BOGNOR REGIS
PO21 5LZ
TEL - (01243) 861379

ARUN DISTRICT COUNCIL M/78/18/PL