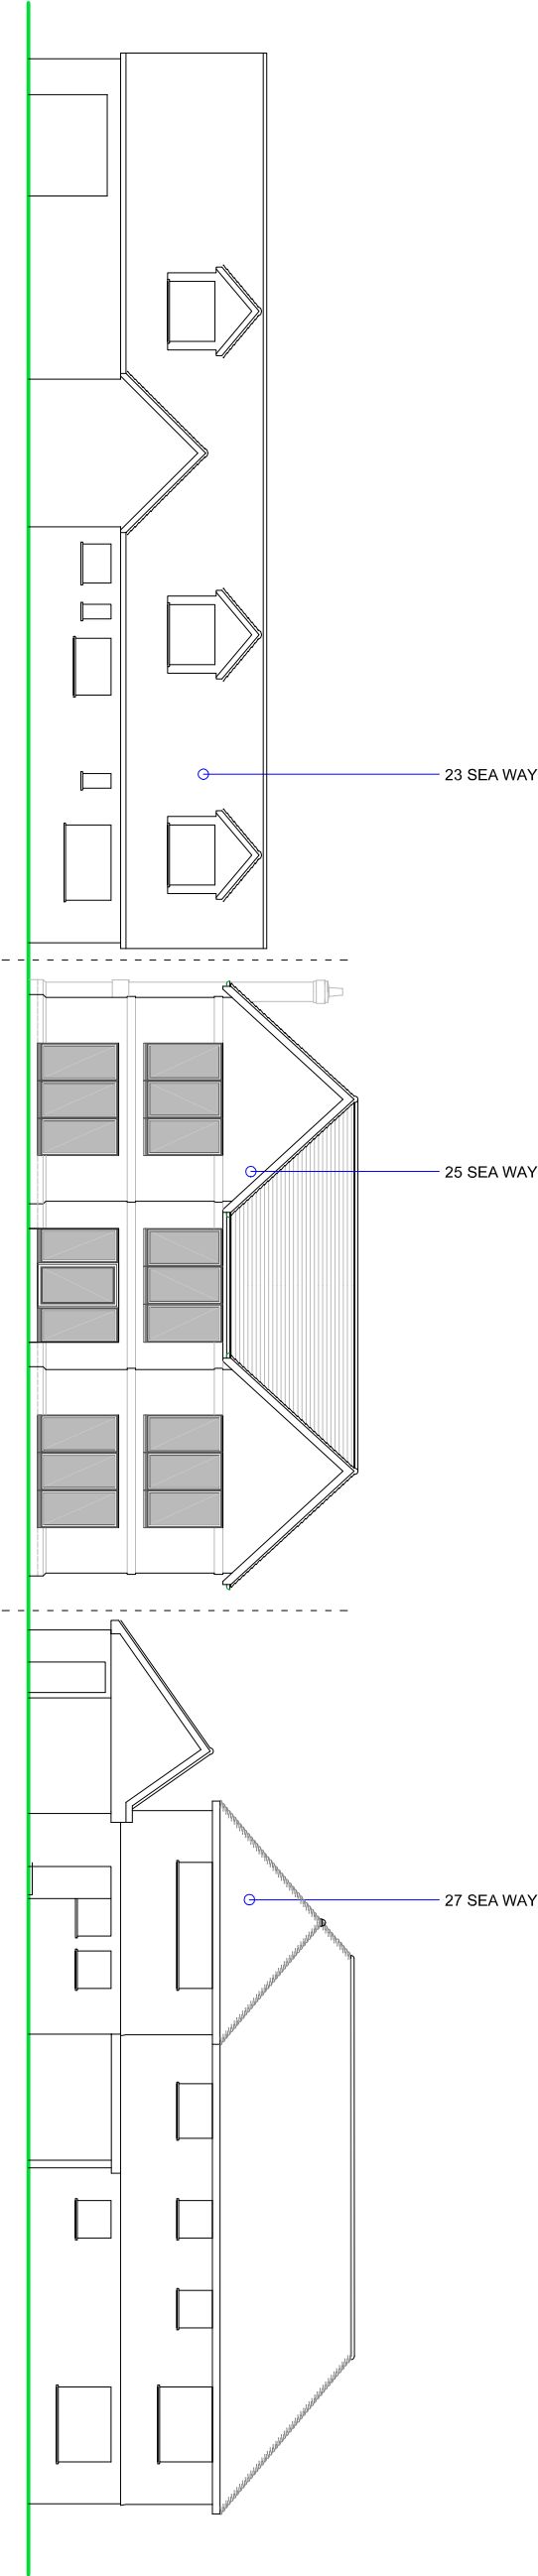


PROPOSED STREETSCENE ELEVATION

SUSSEX BUILDING CONSULTANCY LIMITED	
25 SEA WAY, MIDDLETON ON SEA, BOGNOR REGIS, WEST SUSSEX.	
SCALE - 1/200 REV - A DATE - 25/05/2018	
 LABC Partner	3 NORTHCOTE ROAD BOGNOR REGIS PO11 1LZ TEL - (01243) 863779