



N

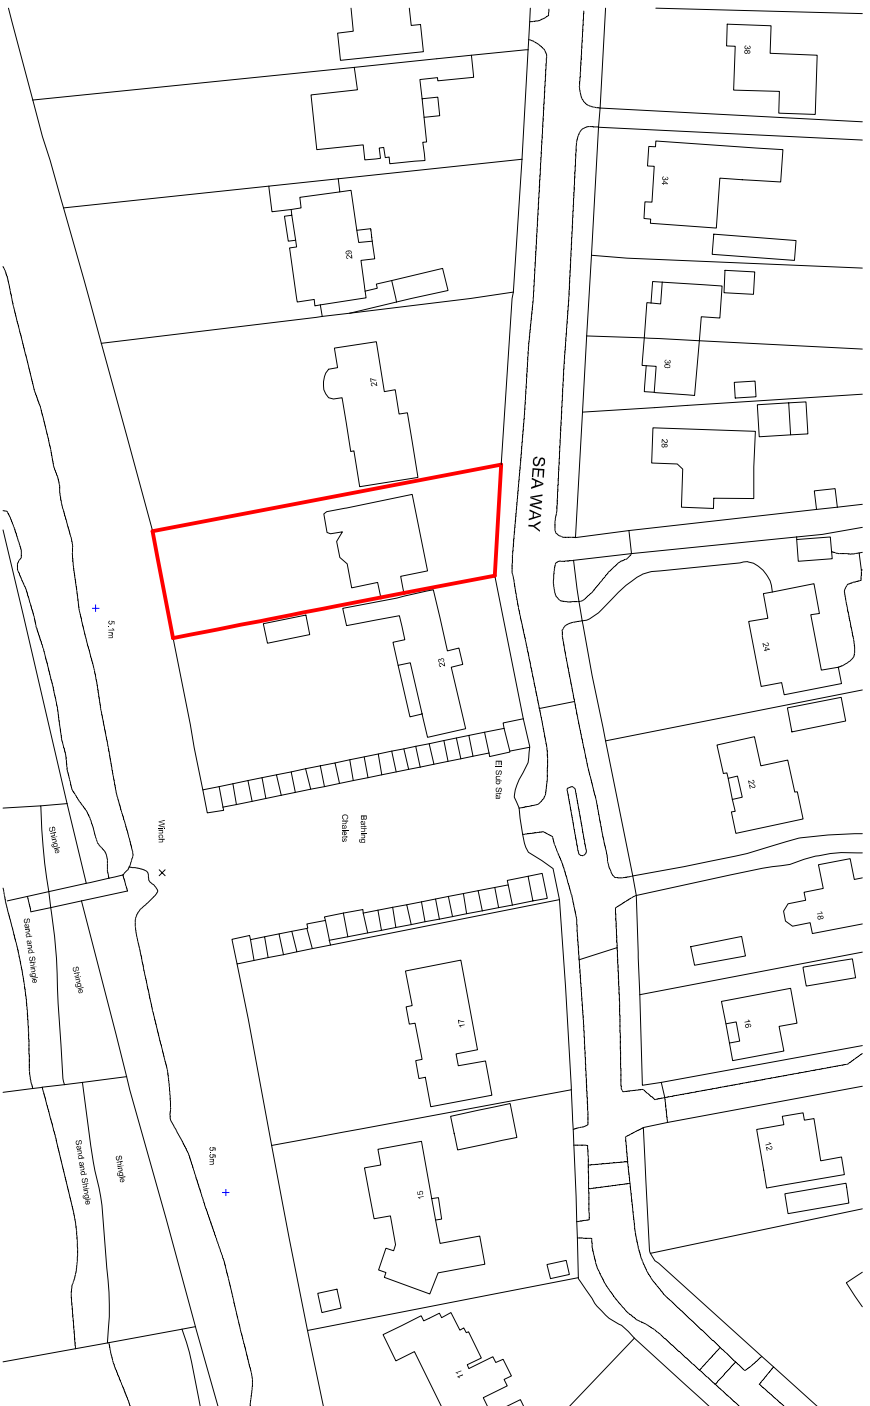

Ordnance Survey (c) Crown Copyright 2018. All rights reserved. Licence number 100022432

LOCATION PLAN - 1/1250

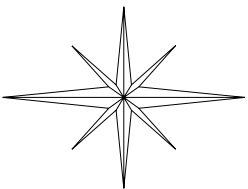

SUSSEX BUILDING CONSULTANCY LIMITED

25 SEA WAY, MIDDLETON ON SEA,
BOGNOR REGIS, WEST SUSSEX.

SCALE - 1/1250 REV - DATE - 22/03/2018



3 NORTHCOTE ROAD
BOGNOR REGIS
PO21 5LZ
TEL/FAX - (01243) 861379