


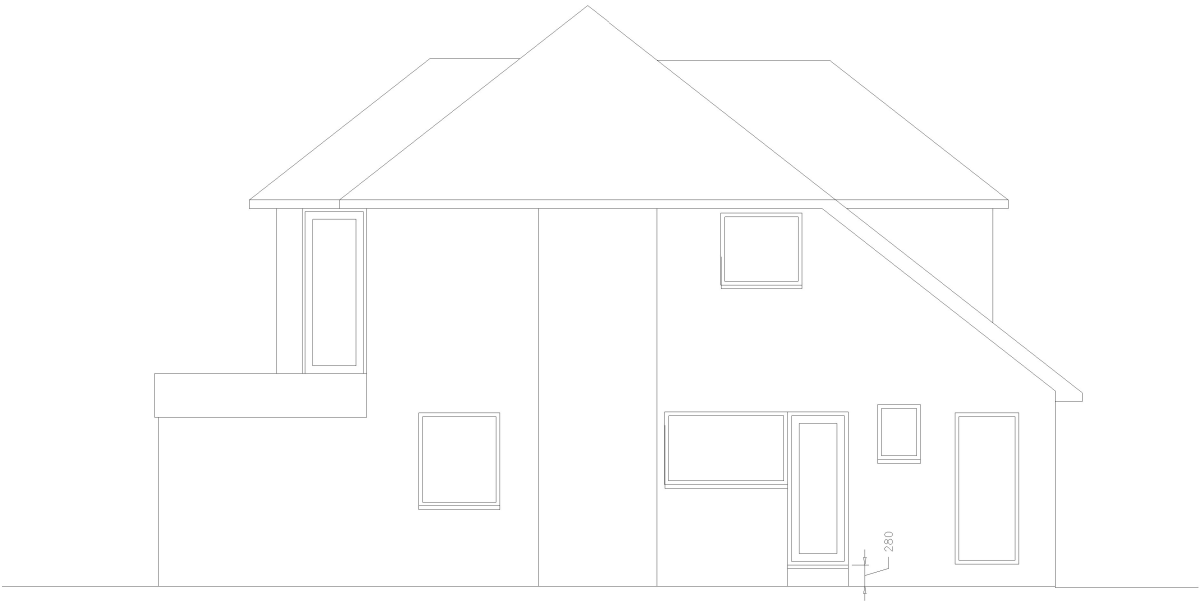


Elevation Facing North



Elevation Facing East



Elevation Facing South

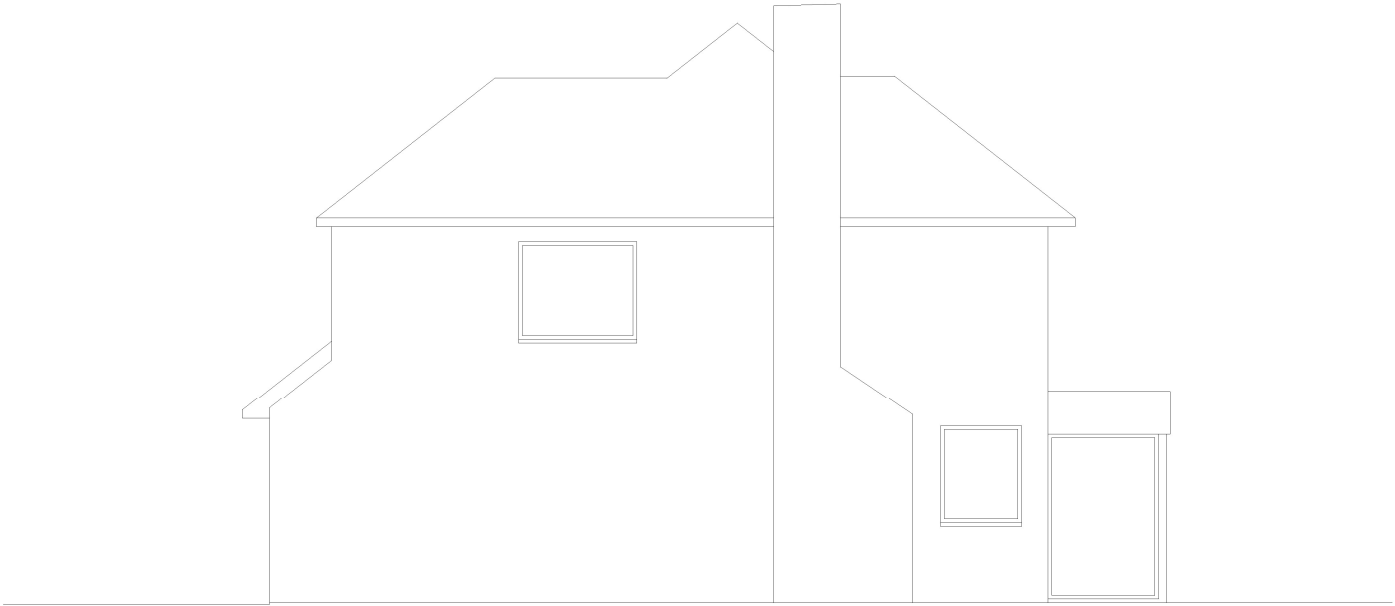

Elevation Facing West



PROJECT TITLE Proposed Development at 52 Southdean Dribe Bognor Regis	DRAWING TITLE Existing Elevations	No	REVISION	DATE
	STATUS Planning Application			
	SCALE 1:100 @ A3			
	DRAWN BY JLB			
	DATE 28.08.2019			
	DRAWING No PA-310-04			