


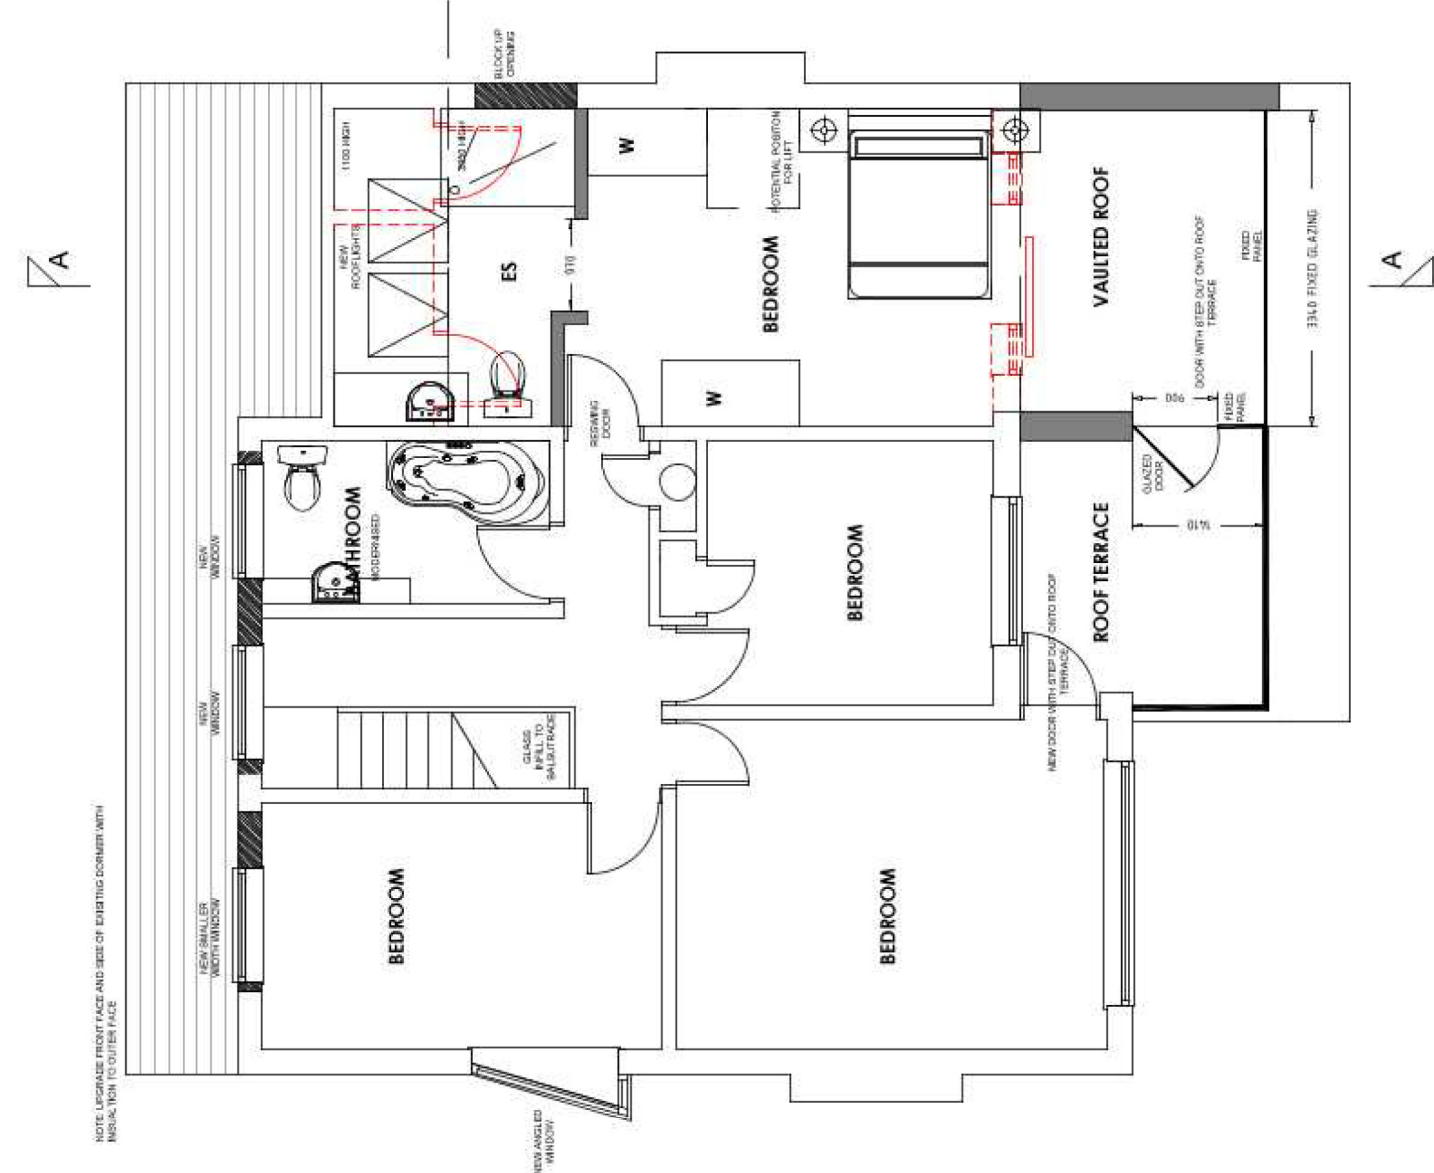

First Floor Plan

look. design | planning | build
lookdesignandbuild.co.uk
 e: office@lookdesignandbuild
 t: 01243 512 278

© this drawing is the copyright of look. design + build [Ldb]. Ldb design responsibility is limited to the design of the permanent works as finally constructed by ldb as part of the design + build service.



Proposed Development at
 52 Southdean Drive
 Bognor Regis

PROJECT TITLE		DRAWING TITLE	NO	REVISION	DATE
Proposed Development at 52 Southdean Drive Bognor Regis		Proposed Plans			
STATUS	Planning Application				
SCALE	1:100 @ A3	DATE	28.08.2019		
DRAWN BY	JLB		DRAWING NO	PA-310-06	



© this drawing is the copyright of look. design + build [l.db]. L.db design responsibility is limited to the design of the permanent works as finally constructed by l.db as part of the design + build service.

PROJECT TITLE	Proposed Development at 52 Southdean Drive Bognor Regis		DRAWING TITLE	Proposed Roof Plan	NO.	REVISION	DATE
	STATUS:	1:100 @ A3	DATE	28.08.2019			
	SCALE		DRAWN BY	JLB			
			CHECKED BY				
			DRAWING NO.	PA-310-07			



Architectural drawing of the exterior of the 'White House' in the 'White' color scheme. The drawing shows a modern building with a gabled roof and a series of vertical wooden slats. The facade features several windows and doors, some labeled with circled letters: F1, F2, MF2, G1, and GF2. A small sign above the entrance reads 'WHITE HOUSE'.

© this drawing is the copyright of look. design + build (l.db). L.db design responsibility is limited to the design of the permanent works as finally constructed by l.db as part of the design + build service.



DRAWING TITLE		NO.	REVISION	DATE
Proposed Elevations				
STATUS				
Planning Application				
SCALE	1 : 100 @ A3	DATE	28.08.2019	
DRAWN BY	JLB	DRAWING NO.	PA-310-08	



look.

design | planning | build
lookdesignandbuild.co.uk
e: office@lookdesignandbuild
t: 01243 512 278

© this drawing is the copyright of look. design + build [d+b]. Ltd design responsibility is limited to the design of the permanent works as finally constructed by Ldb as part of the design + build service.



PROJECT TITLE

Proposed Development at
52 Southdean Drive
Bognor Regis

DRAWING TITLE

Proposed Section

STATUS	PLANNING APPLICATION
SCALE	DATE
1:100 @ A3	28.08.2019
DRAWN BY	DRAWING NO.
JLB	PA-310-09

NO.	REVISION