


BLOCK PLAN

T1 WALNUT TREE TO BE RETAINED

T2, T3, T4 & T5 BEECH HEDGE TO BE PRUNED

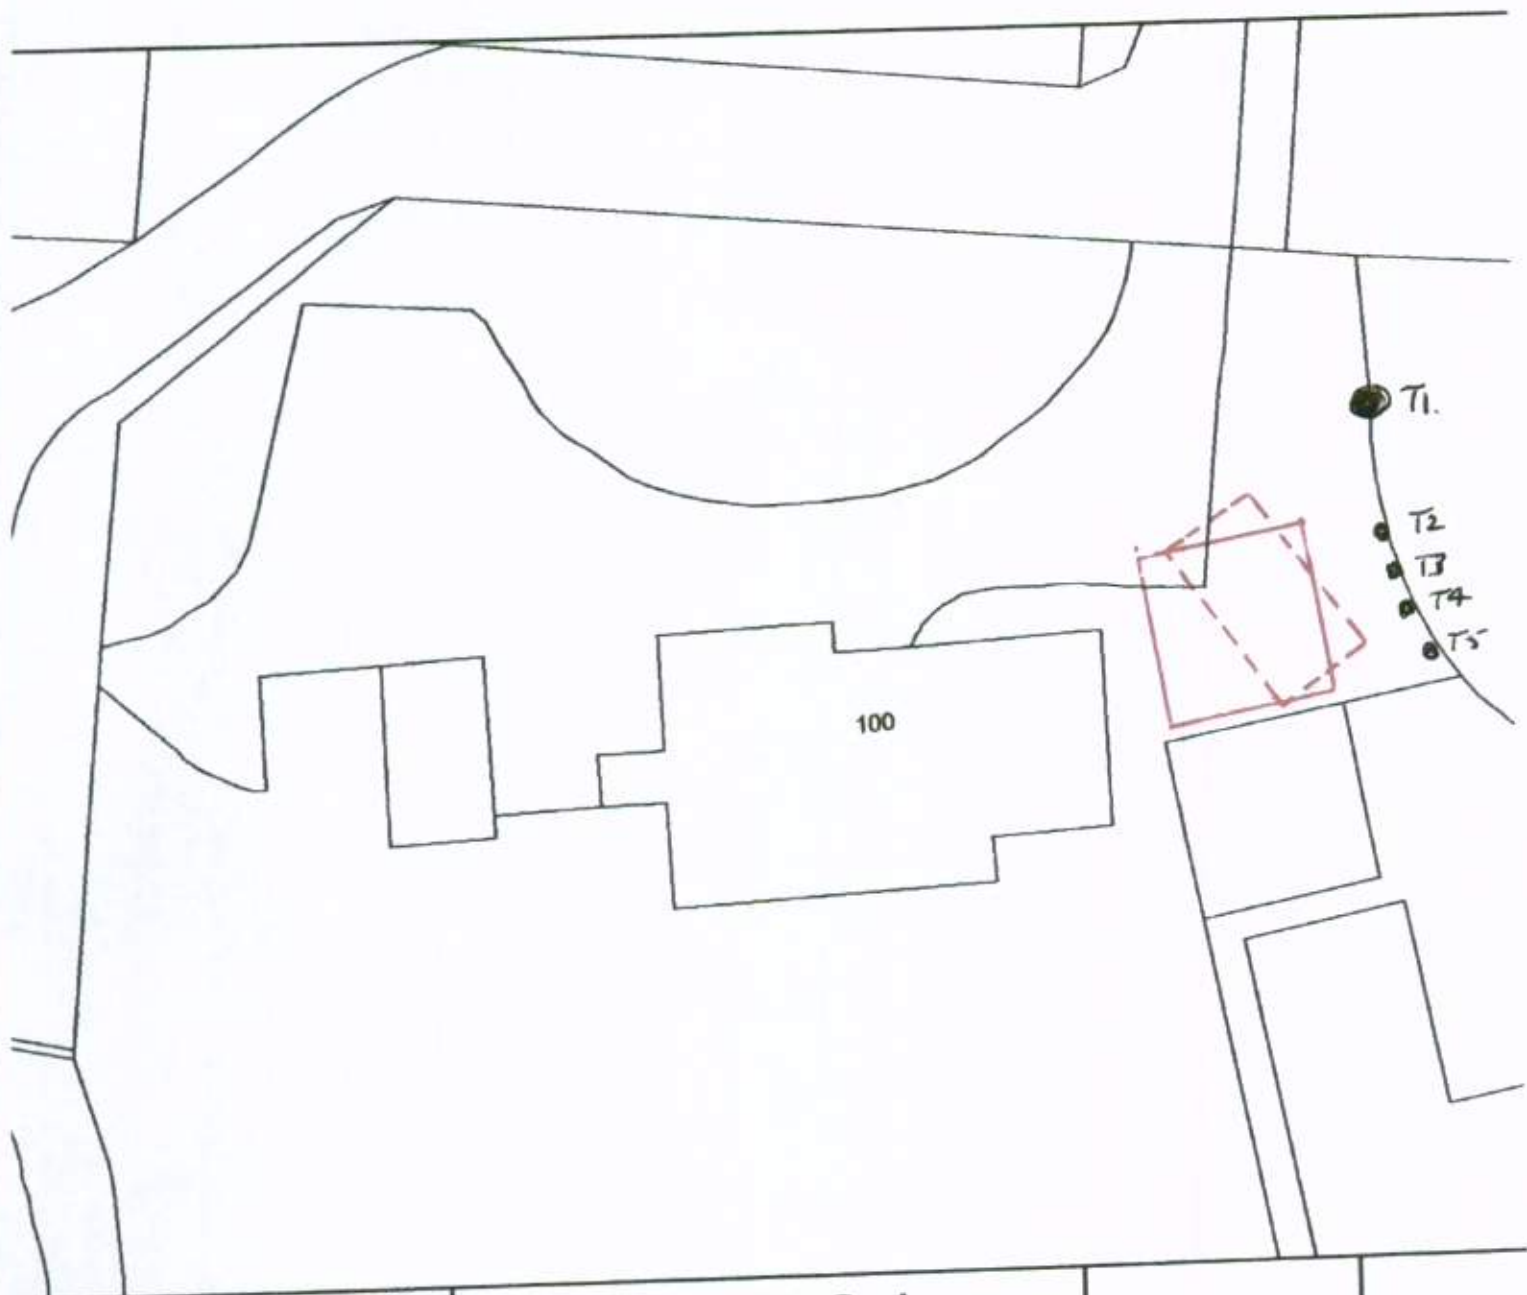

derived from or based upon 2009 Ordnance Survey 1:1250 or 1:2500
with permission of the Controller of HMSO © Crown Copyright
Unauthorized reproduction infringes Crown copyright and may lead
to prosecution or civil proceedings West Sussex County Council Licence No.
7

Data © Landmark
on Group

Aerial photo copyrights - 2001
onwards: © Geo Perspectives

100 Middleton Road

Jan 23, 2012

1:221

PROPOSED
GARAGE

EXISTING
GARAGE