


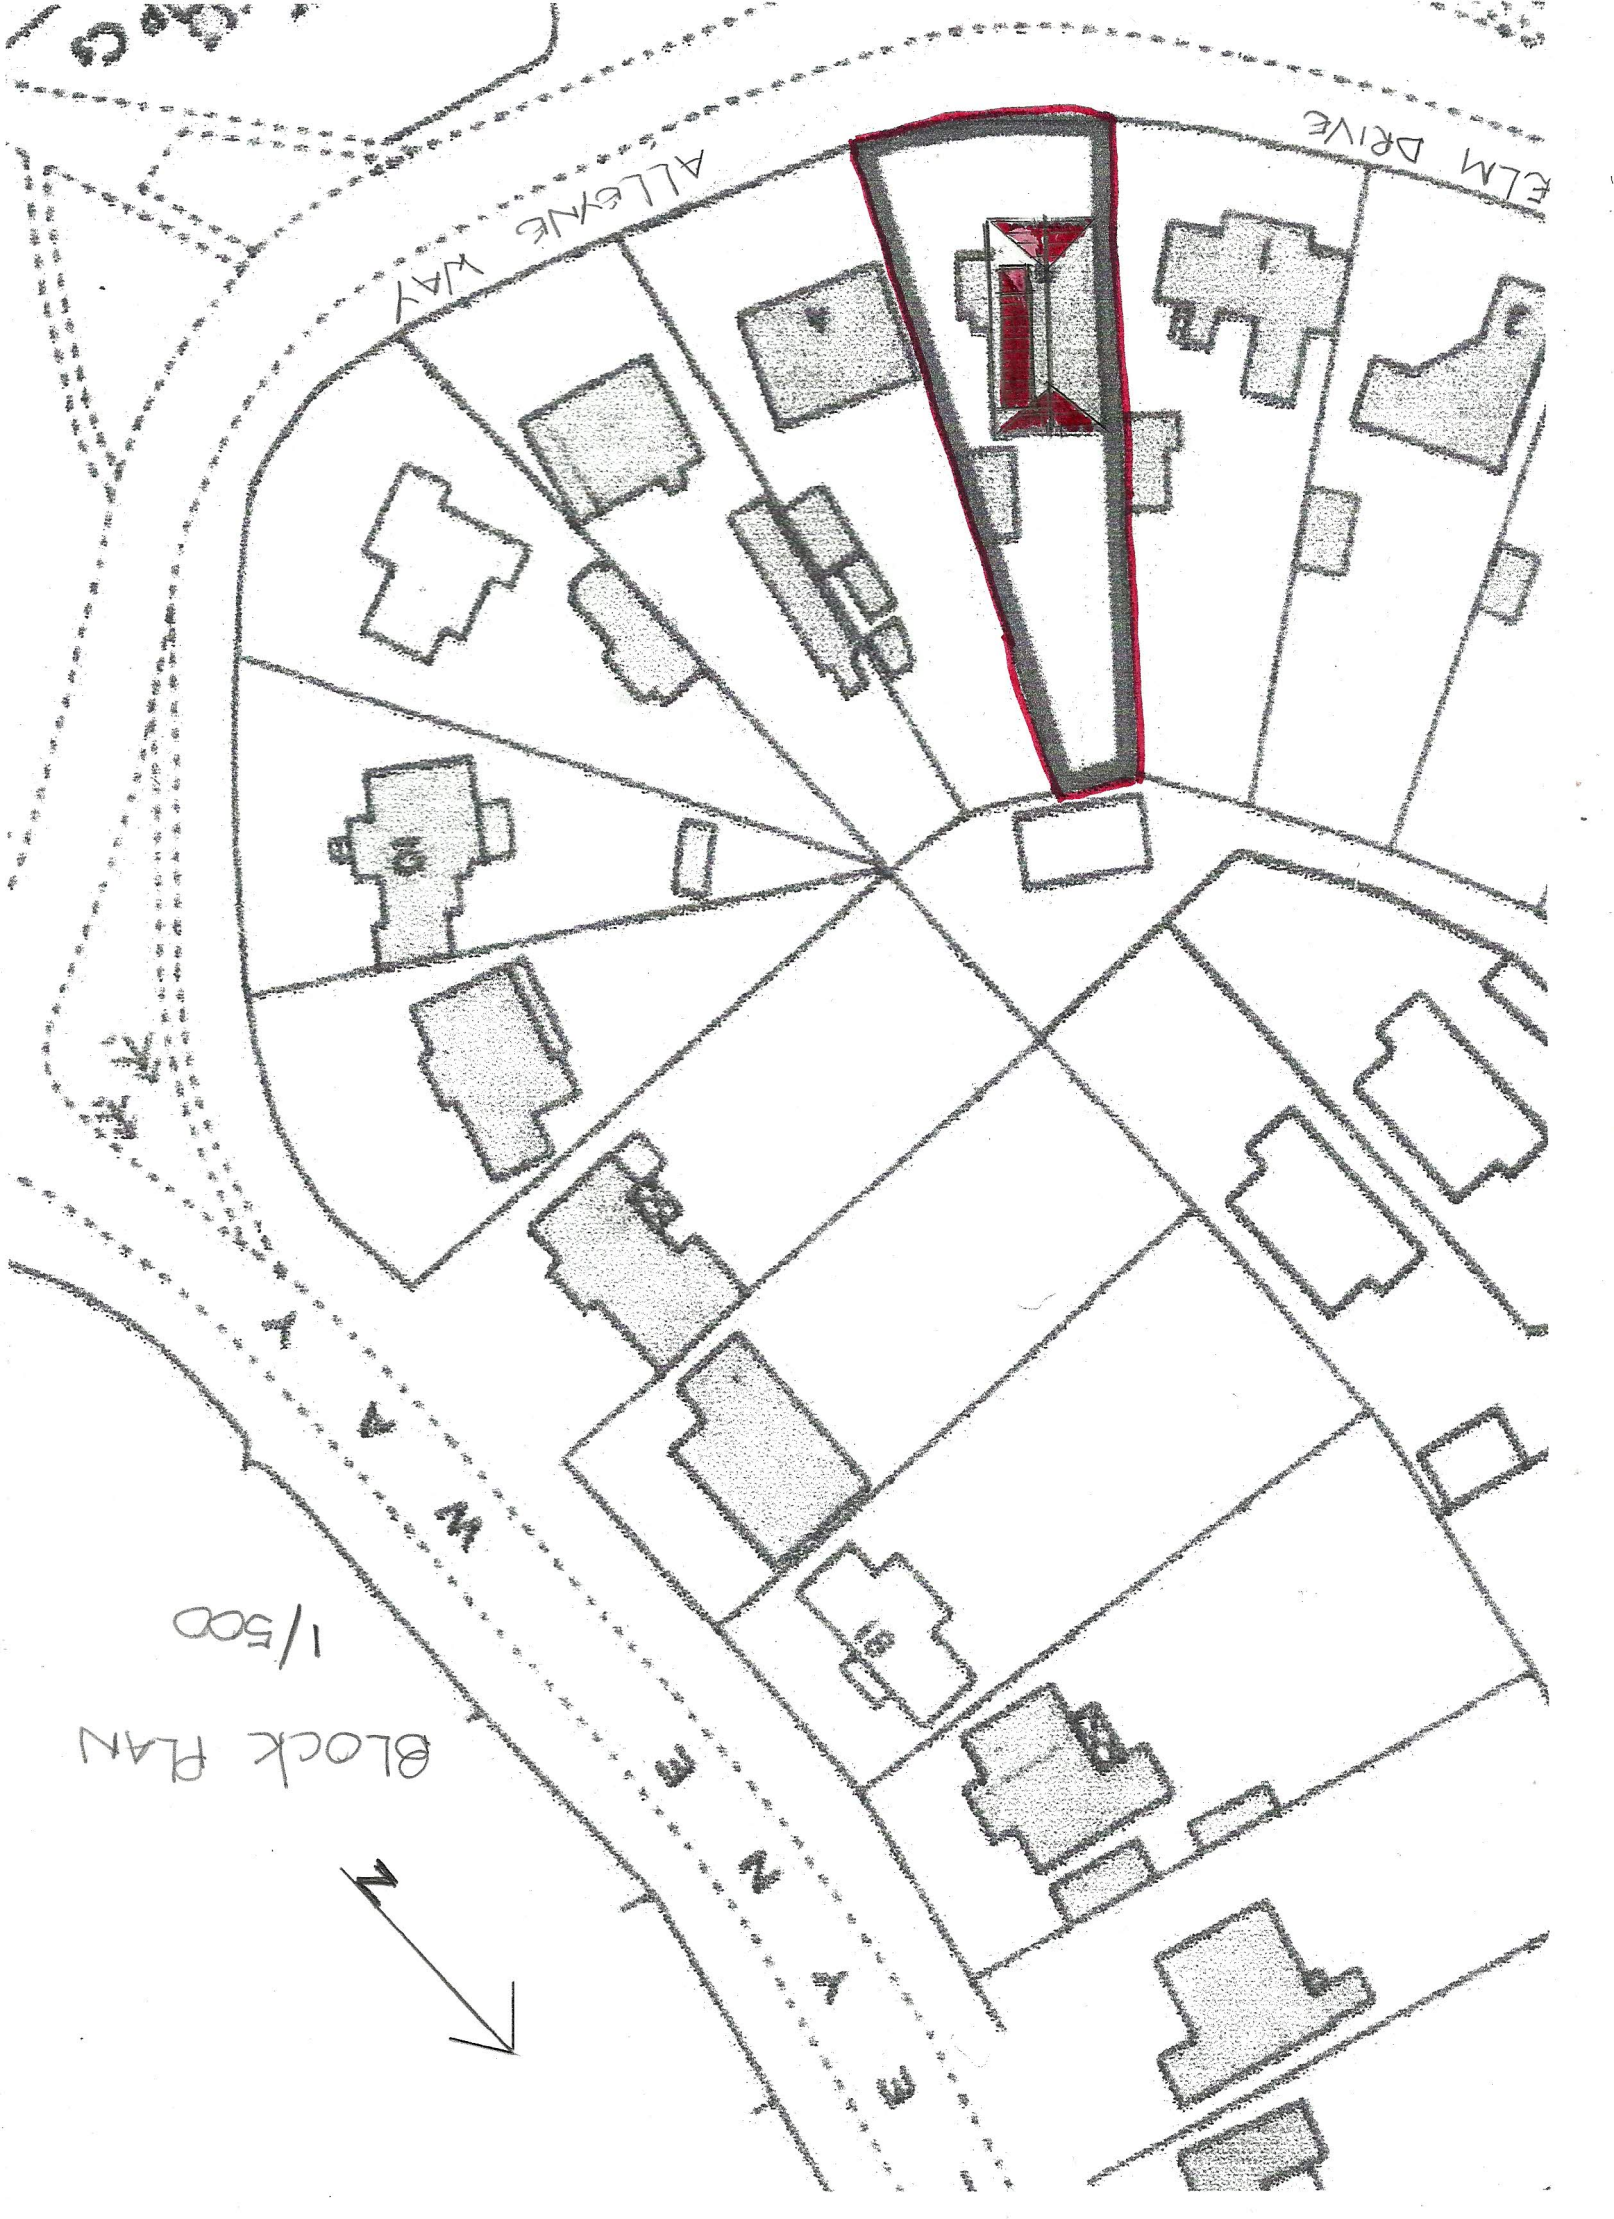

ELM DRIVE

ALLENE WAY

1/500

Block PLAN

