
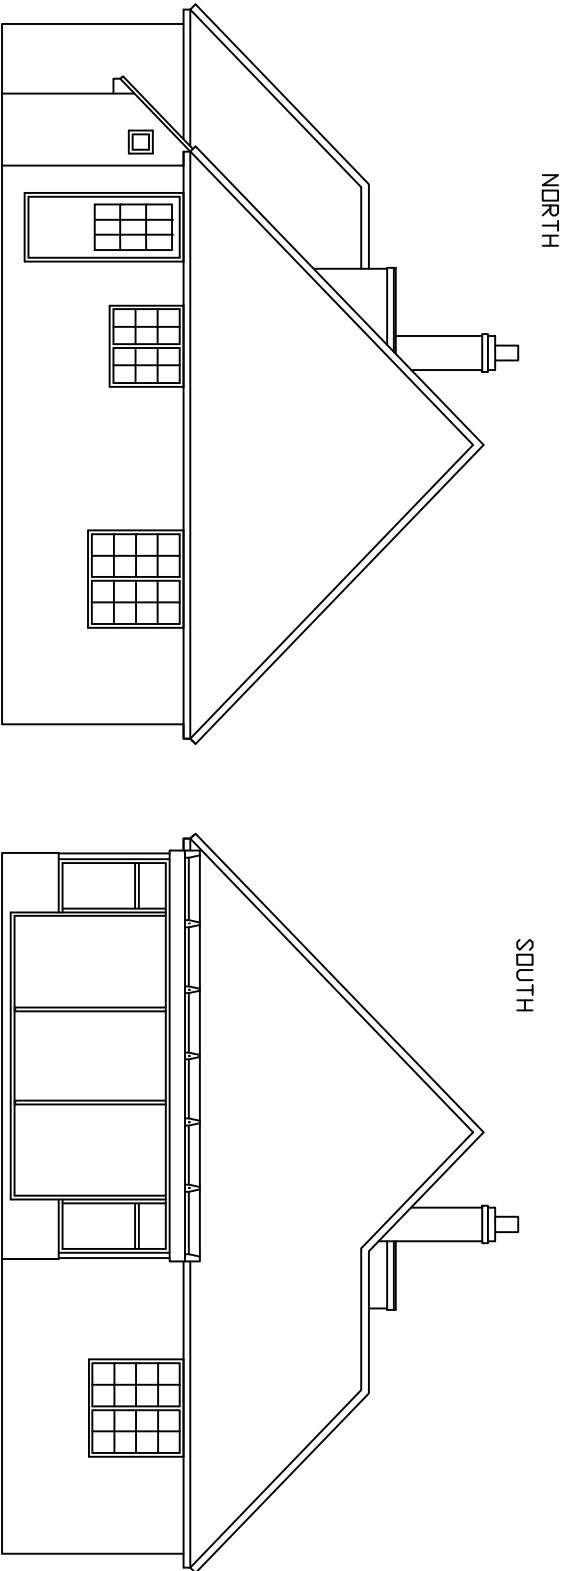


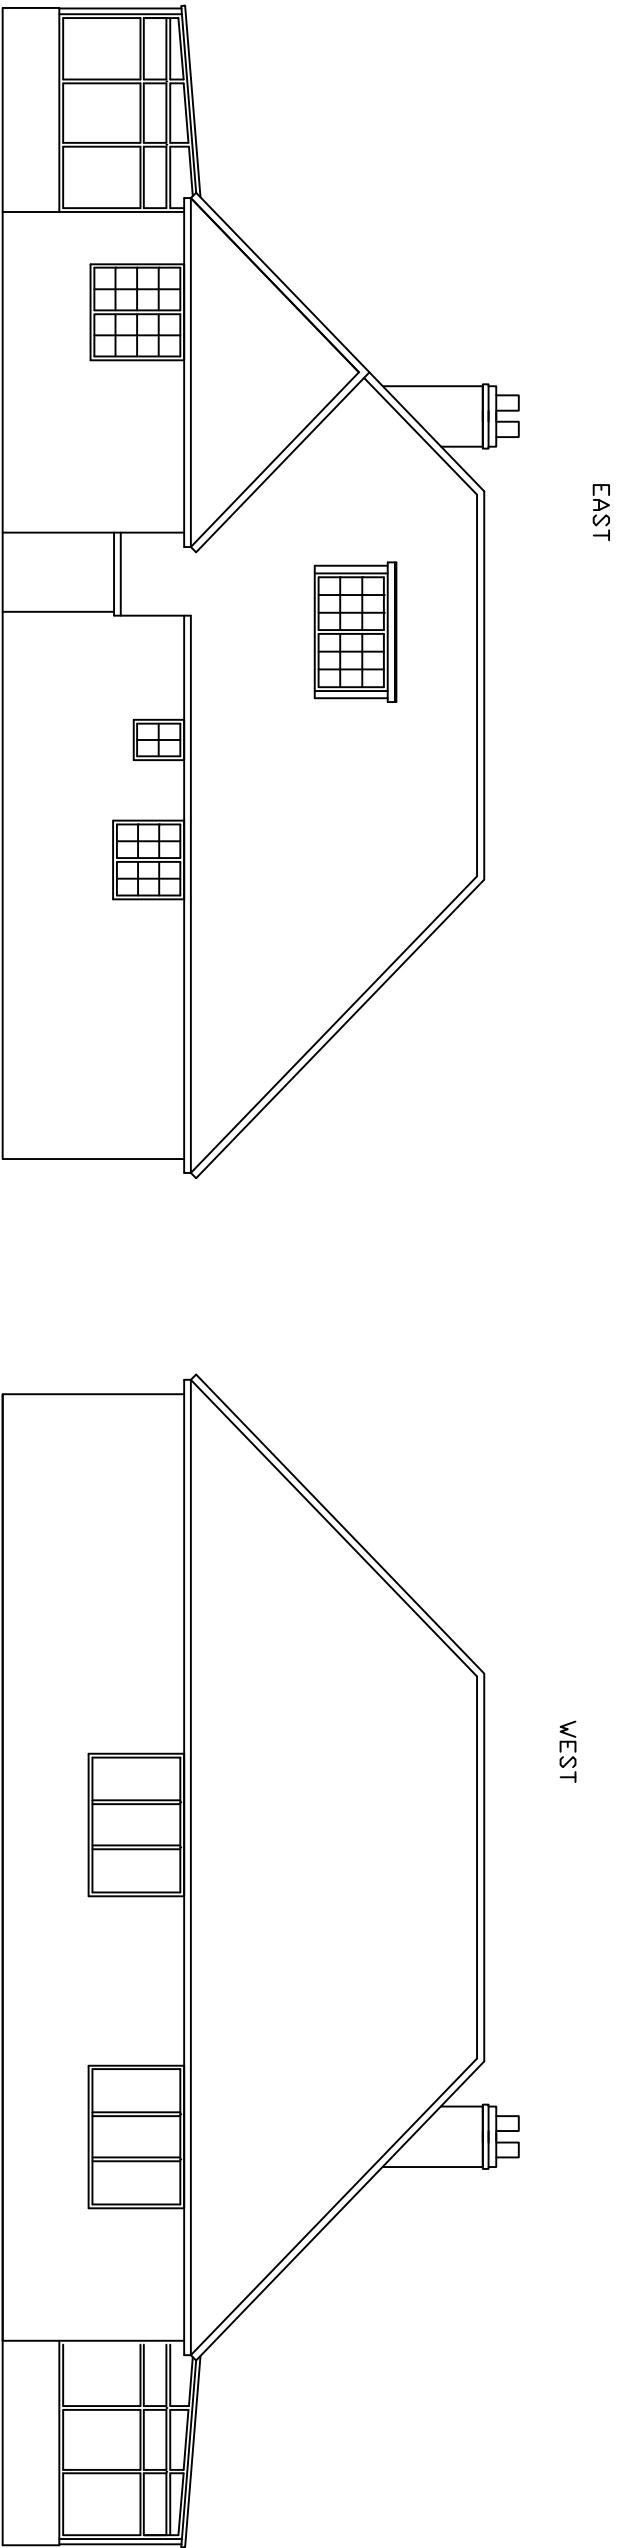

REVISIONS

Notes

1. These are computerised drawings for the purposes of obtaining planning & building regulations approvals & are based on certain overall measurements.
2. Dimensions shown must not be relied upon and must be checked on site and verified prior to commencement of work.
3. Where applicable this drawing is to be read in conjunction with other consultant drawings & calculations.
4. Do not scale from these drawings, except for planning purposes
5. Any Work undertaken prior to Planning and Building Regulations Approval is done so entirely at the Client/Contractors own risk.

© 2012
- T. Murray

TIM MURRAY MBEng
BUILDING CONSULTANT
6 Middleton Court, Elmer Road
Middleton - on - Sea
West Sussex, PO22 6EH
Tel: 01243 583676

PROJECT DETAIL
2 ALLEYNE WAY, ELMER SANDS,
WEST SUSSEX, PO22 8JZ

ALTERATIONS TO ROOF
FOR:

DRAWING	SCALE
EXISTING ELEVATIONS	1/100
DATE: OCTOBER 2012	
DRAWN: T. Murray	
DRAWING: 12/45/4	REVISION: