



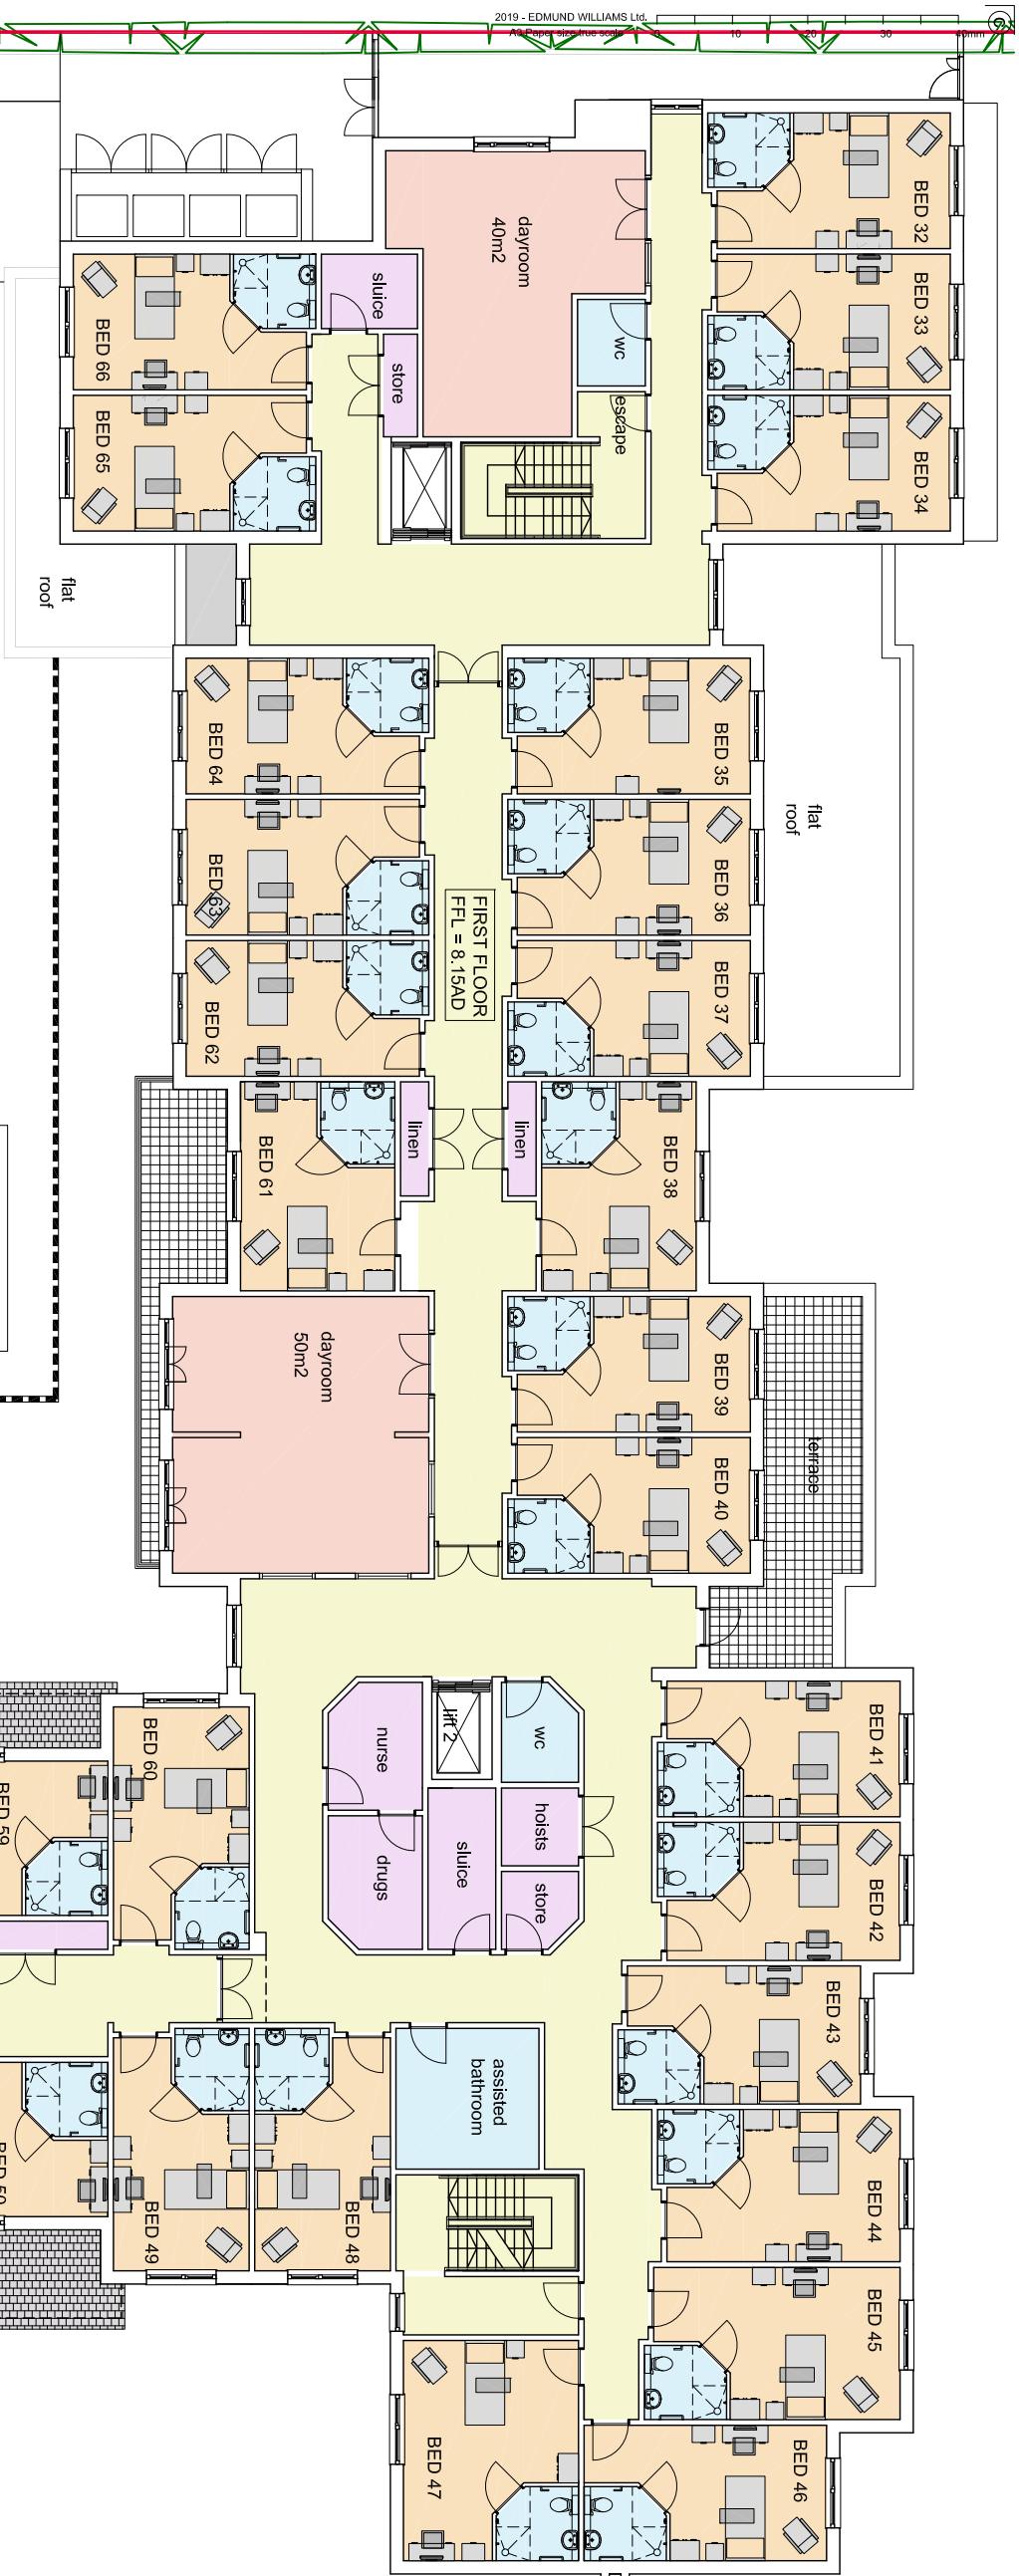

FIRST FLOOR
35 BEDS
GIA=1542m2
(GEA=1645m2)

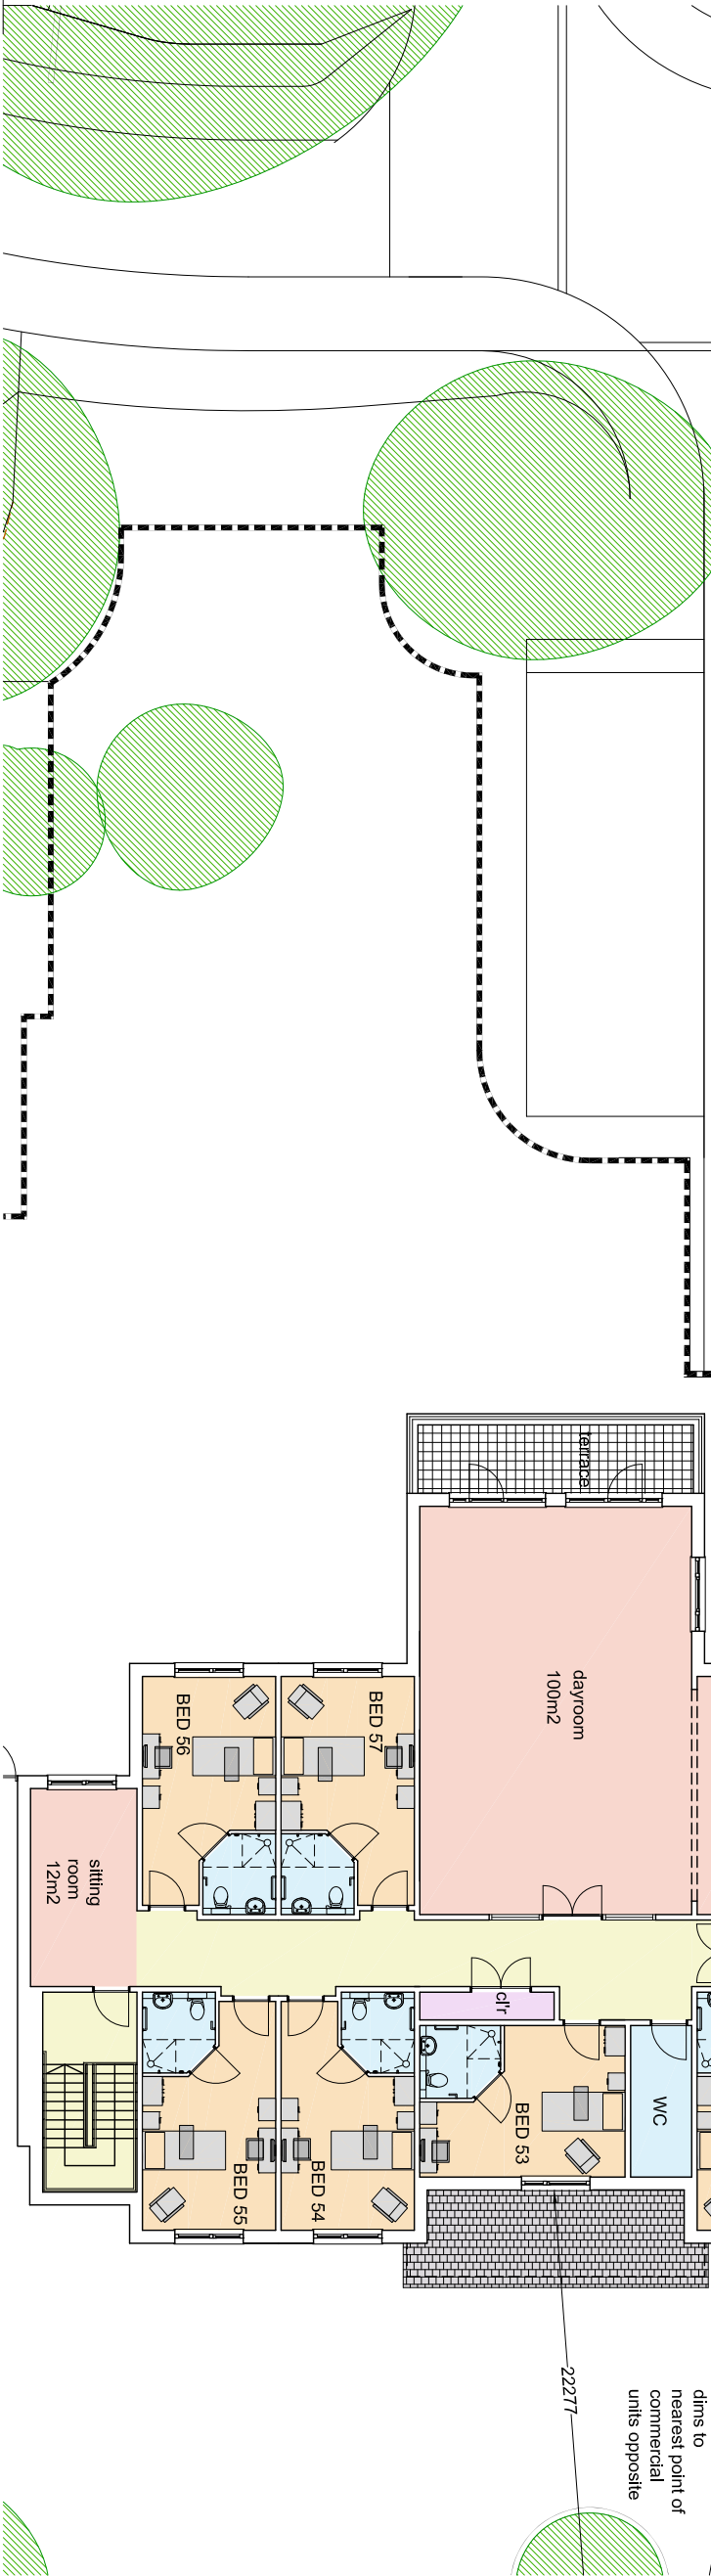

DRAWING STATUS
PLANNING APPLICATION

REV.	DATE	DESCRIPTION

Edmund Williams Architects
Unit 10, Clapham North Air Centre
100, Clapham Common
London SW4 7LJ
T: 0208 672 6238
www.edmundwilliams.com

PROJECT:
YAPTON RD, MIDDLETON-on-SEA
PROPOSED 66 BED CARE HOME
TITLE:
FIRST FLOOR PLAN PROPOSED

SCALE: 2000A3
DATE: AUG 19
AUTHOR: -
FILE: 19041PA1011