




BEDROOMS

BEDROOMS

EAST ELEVATION

YAPTON ROAD

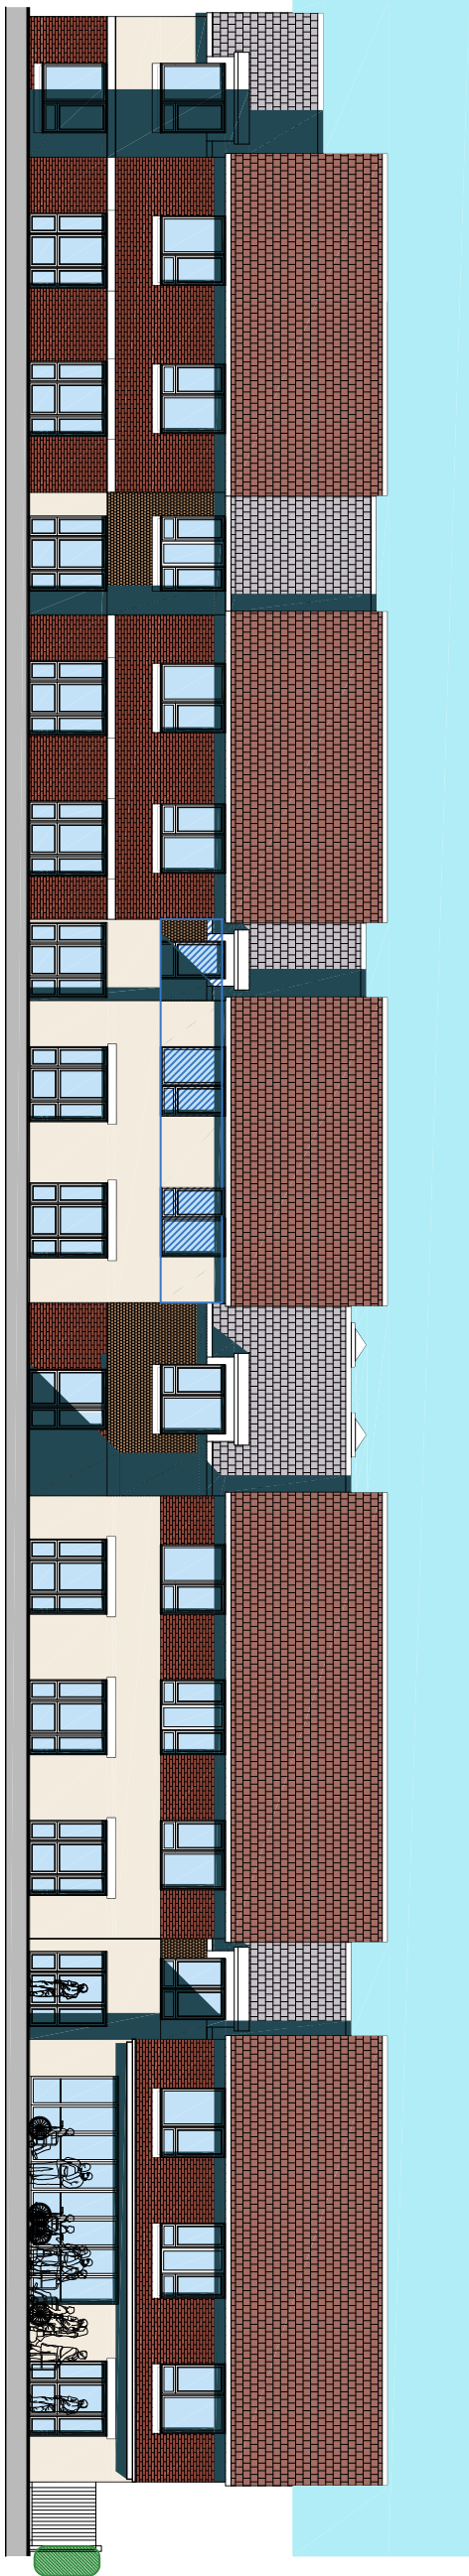


BEDROOMS

BEDROOMS

BISTRO & GARDEN ACCESS

NORTH ELEVATION

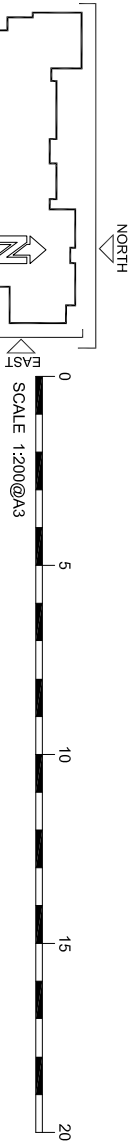

PROJECT
YAPTON RD, MIDDLETON-on-SEA
PROPOSED 66 BED CARE HOME
ELEVATIONS PROPOSED - SH 2

SCALE: 200@A3
DATE: AUG 19
AUTHOR: - FILE:

