





SERVICE ENTRANCE SOUTH ELEVATION

SECTION E-E

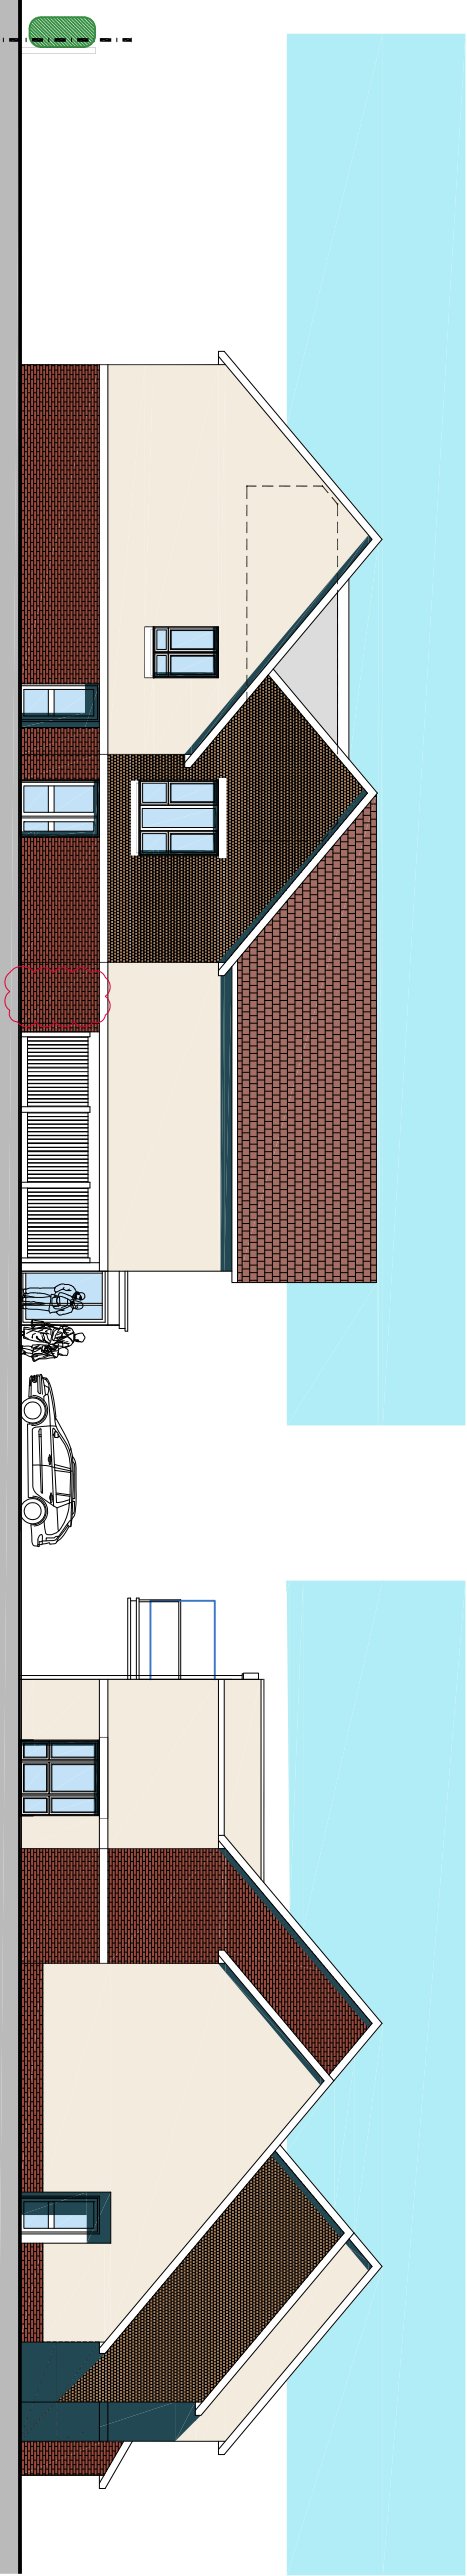

WEST GABLE ELEVATION

SOUTH GABLE ELEVATION

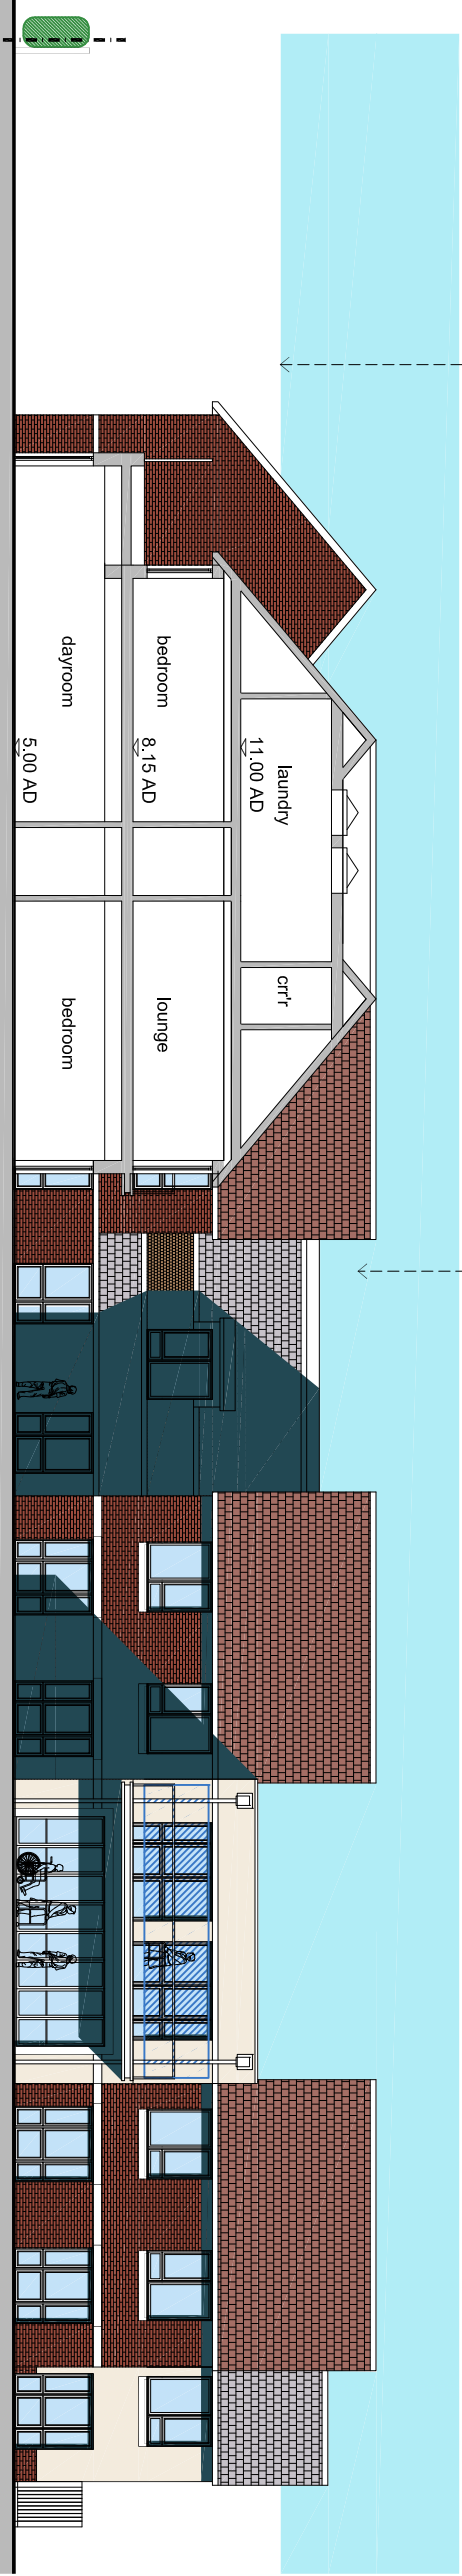


SECTION D-D

BEDROOMS


DAYROOMS

BEDROOMS

WEST ELEVATION

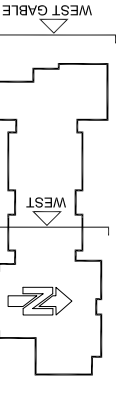

PROJECT
YAPTON RD, MIDDLETON-on-SEA
PROPOSED 66 BED CARE HOME
ELEVATIONS PROPOSED - SH 1

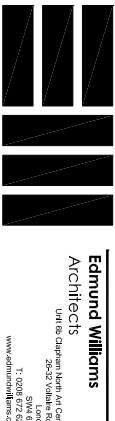

DRAWING STATUS	
PLANNING APPLICATION	
A	19.9.19 DOOR REMOVED AT GROUND FLOOR WEST ELEVATION
REV.	DESCRIPTION
DATE	

SCALE: 200@A3
DATE: AUG 19
AUTHOR: -

FILE: 1904/PA/020